Appendix E

Eastern Davie Interceptor Plans and Profile and Forcemain Plans

E-1: Interceptor Plan Views

E-2: Interceptor Profile Views

E-3: Bermuda Run Forcemain Plan Views

E-4: Yadkin Forcemain Plan Views

Appendix E

Eastern Davie Interceptor Plans and Profile and Forcemain Plans

E-1: Interceptor Plan Views

SHEET: 1 OF 20

DATE 4/14

EASTERN DAVIE SEWER
INTERCEPTOR PLAN VIEW

STA 0 TO 9

GREY ENGINEERING, INC.
greyengineering.com Mocksville, N.C. (336)751-2110

SCALE: 1"=100' 100Apln\1

0 100 200

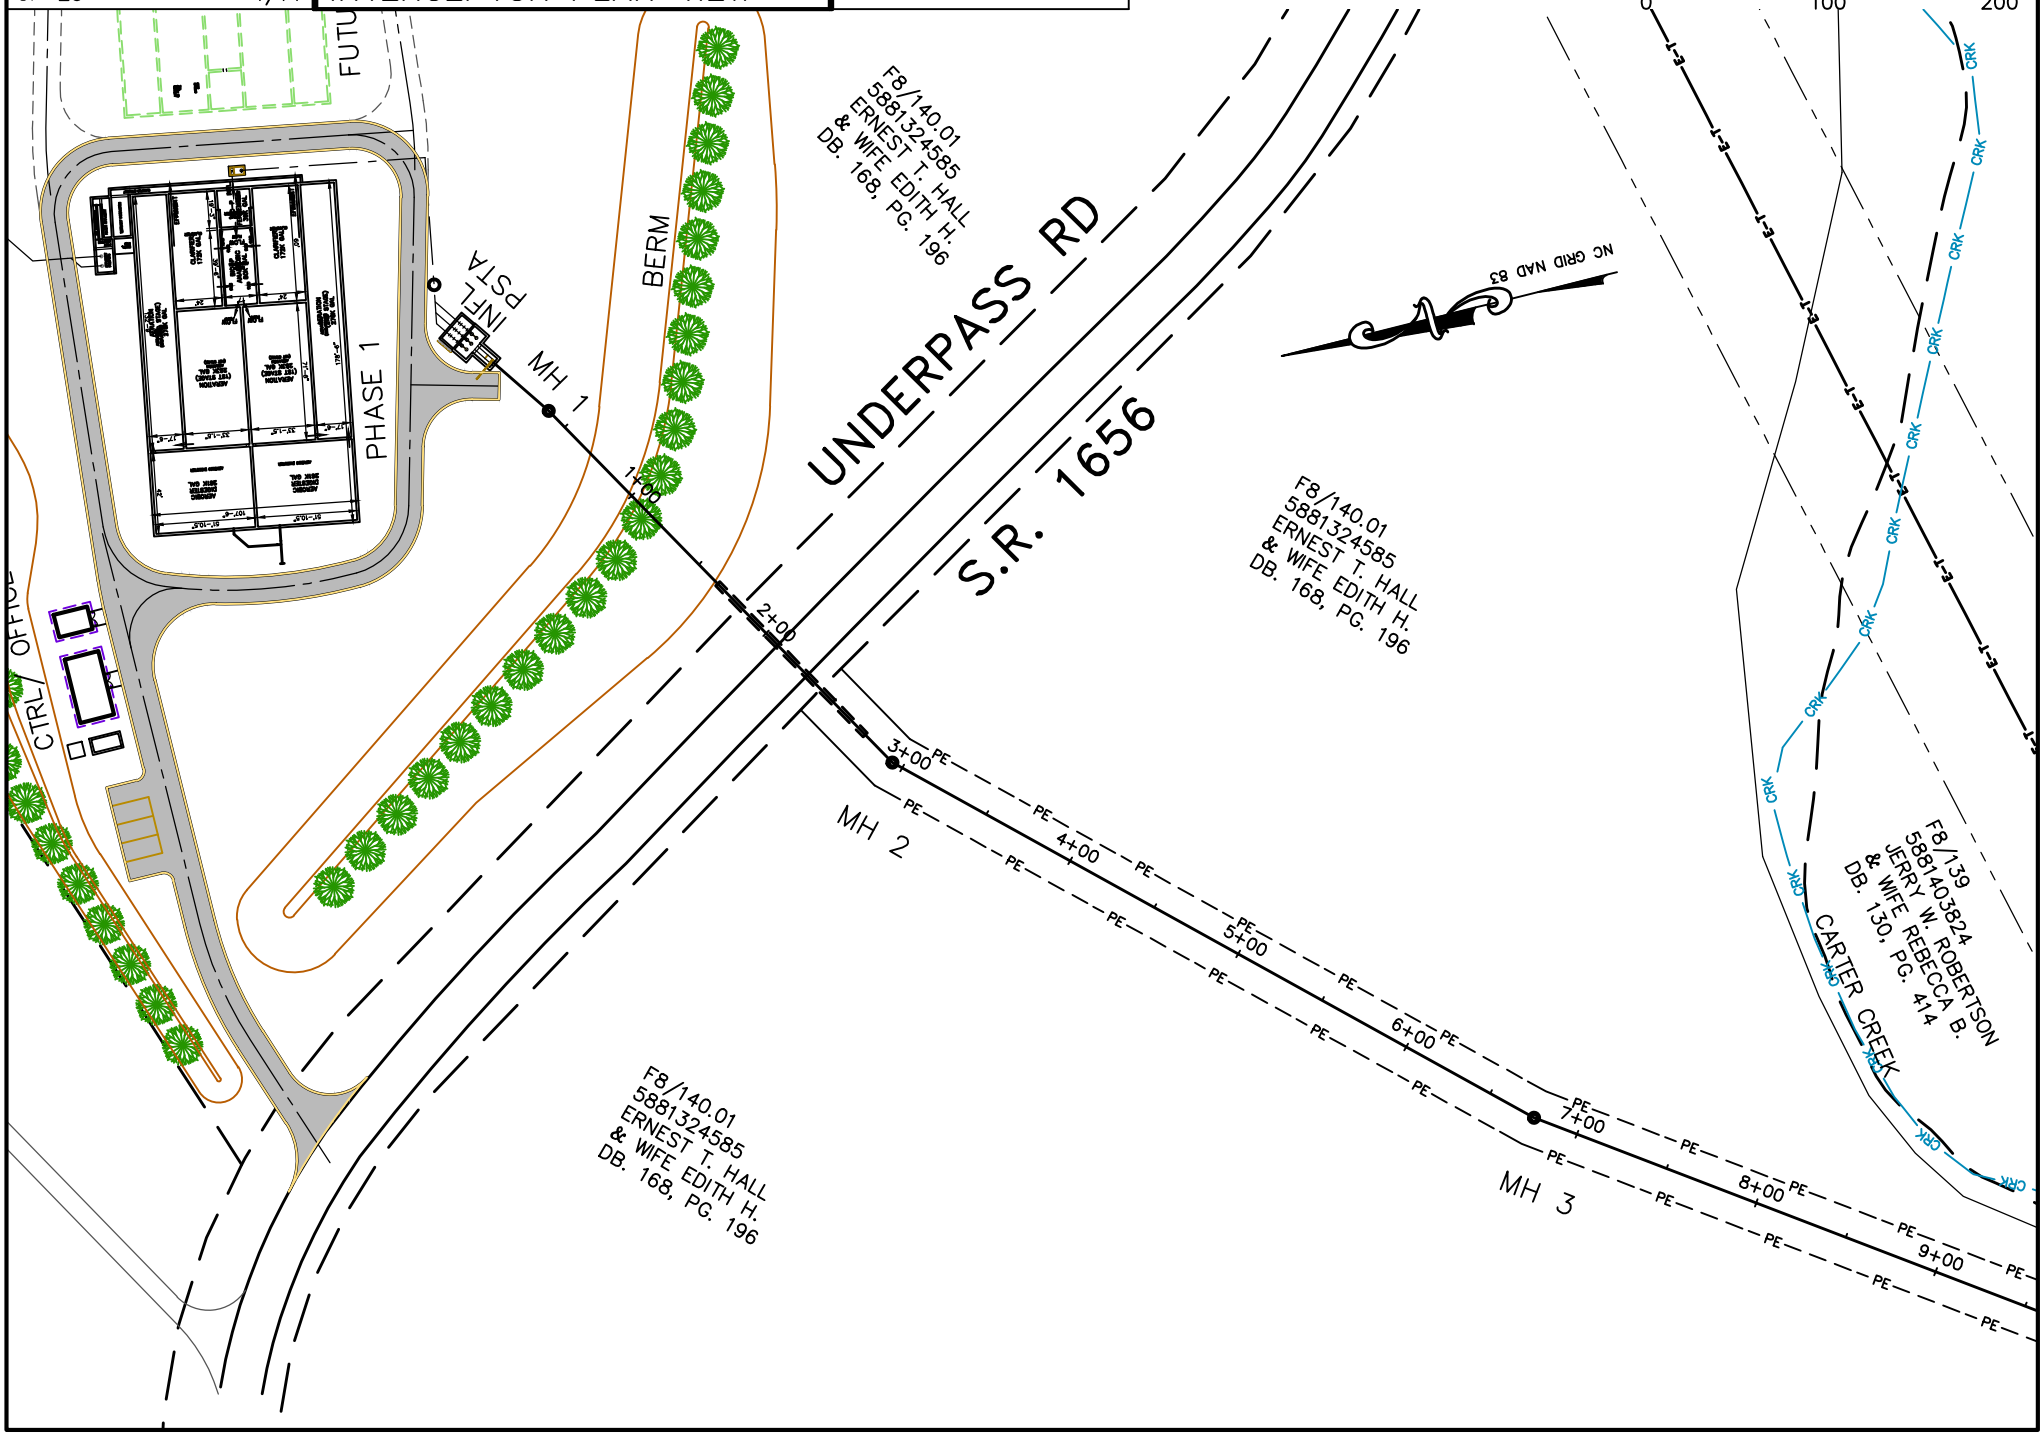

SHEET: 2 OF 20

DATE 4/14

EASTERN DAVIE SEWER
INTERCEPTOR PLAN VIEW

STA 9 TO 20

GREY ENGINEERING, INC.
greyengineering.com Mocksville, N.C. (336)751-2110

SCALE: 1"=100' 100Apln\2
0 100 200

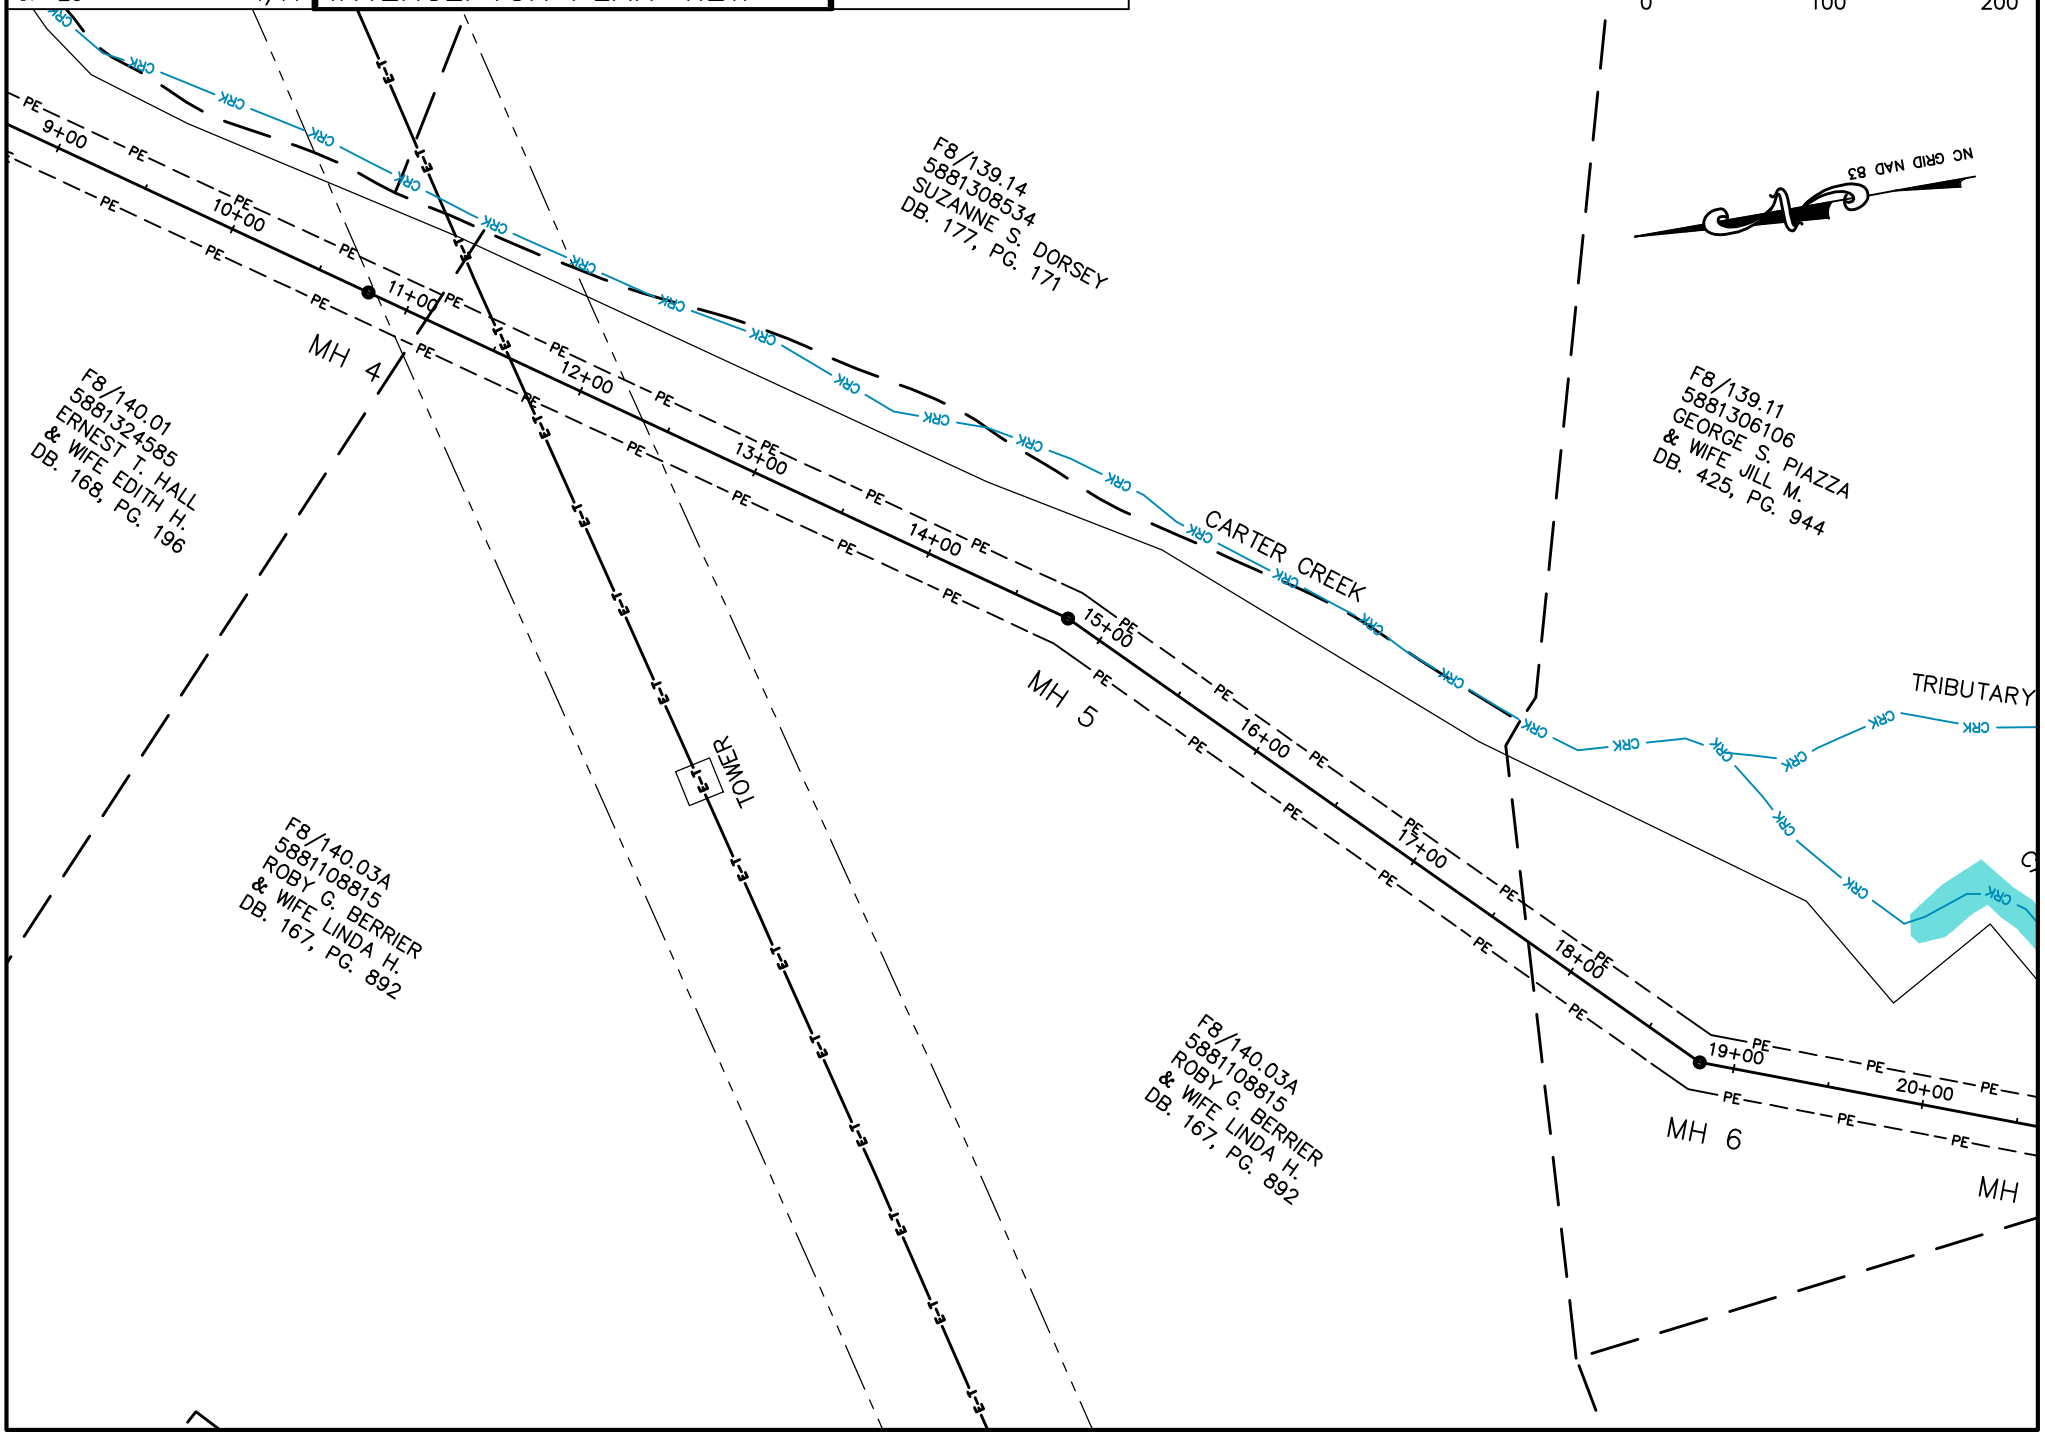

SHEET: 3 OF 20

DATE 4/14

EASTERN DAVIE SEWER
INTERCEPTOR PLAN VIEW

STA 20 TO 33

GREY ENGINEERING, INC.
greyengineering.com Mocksville, N.C. (336)751-2110

SCALE: 1"=100' 100Apln\3
0 100 200

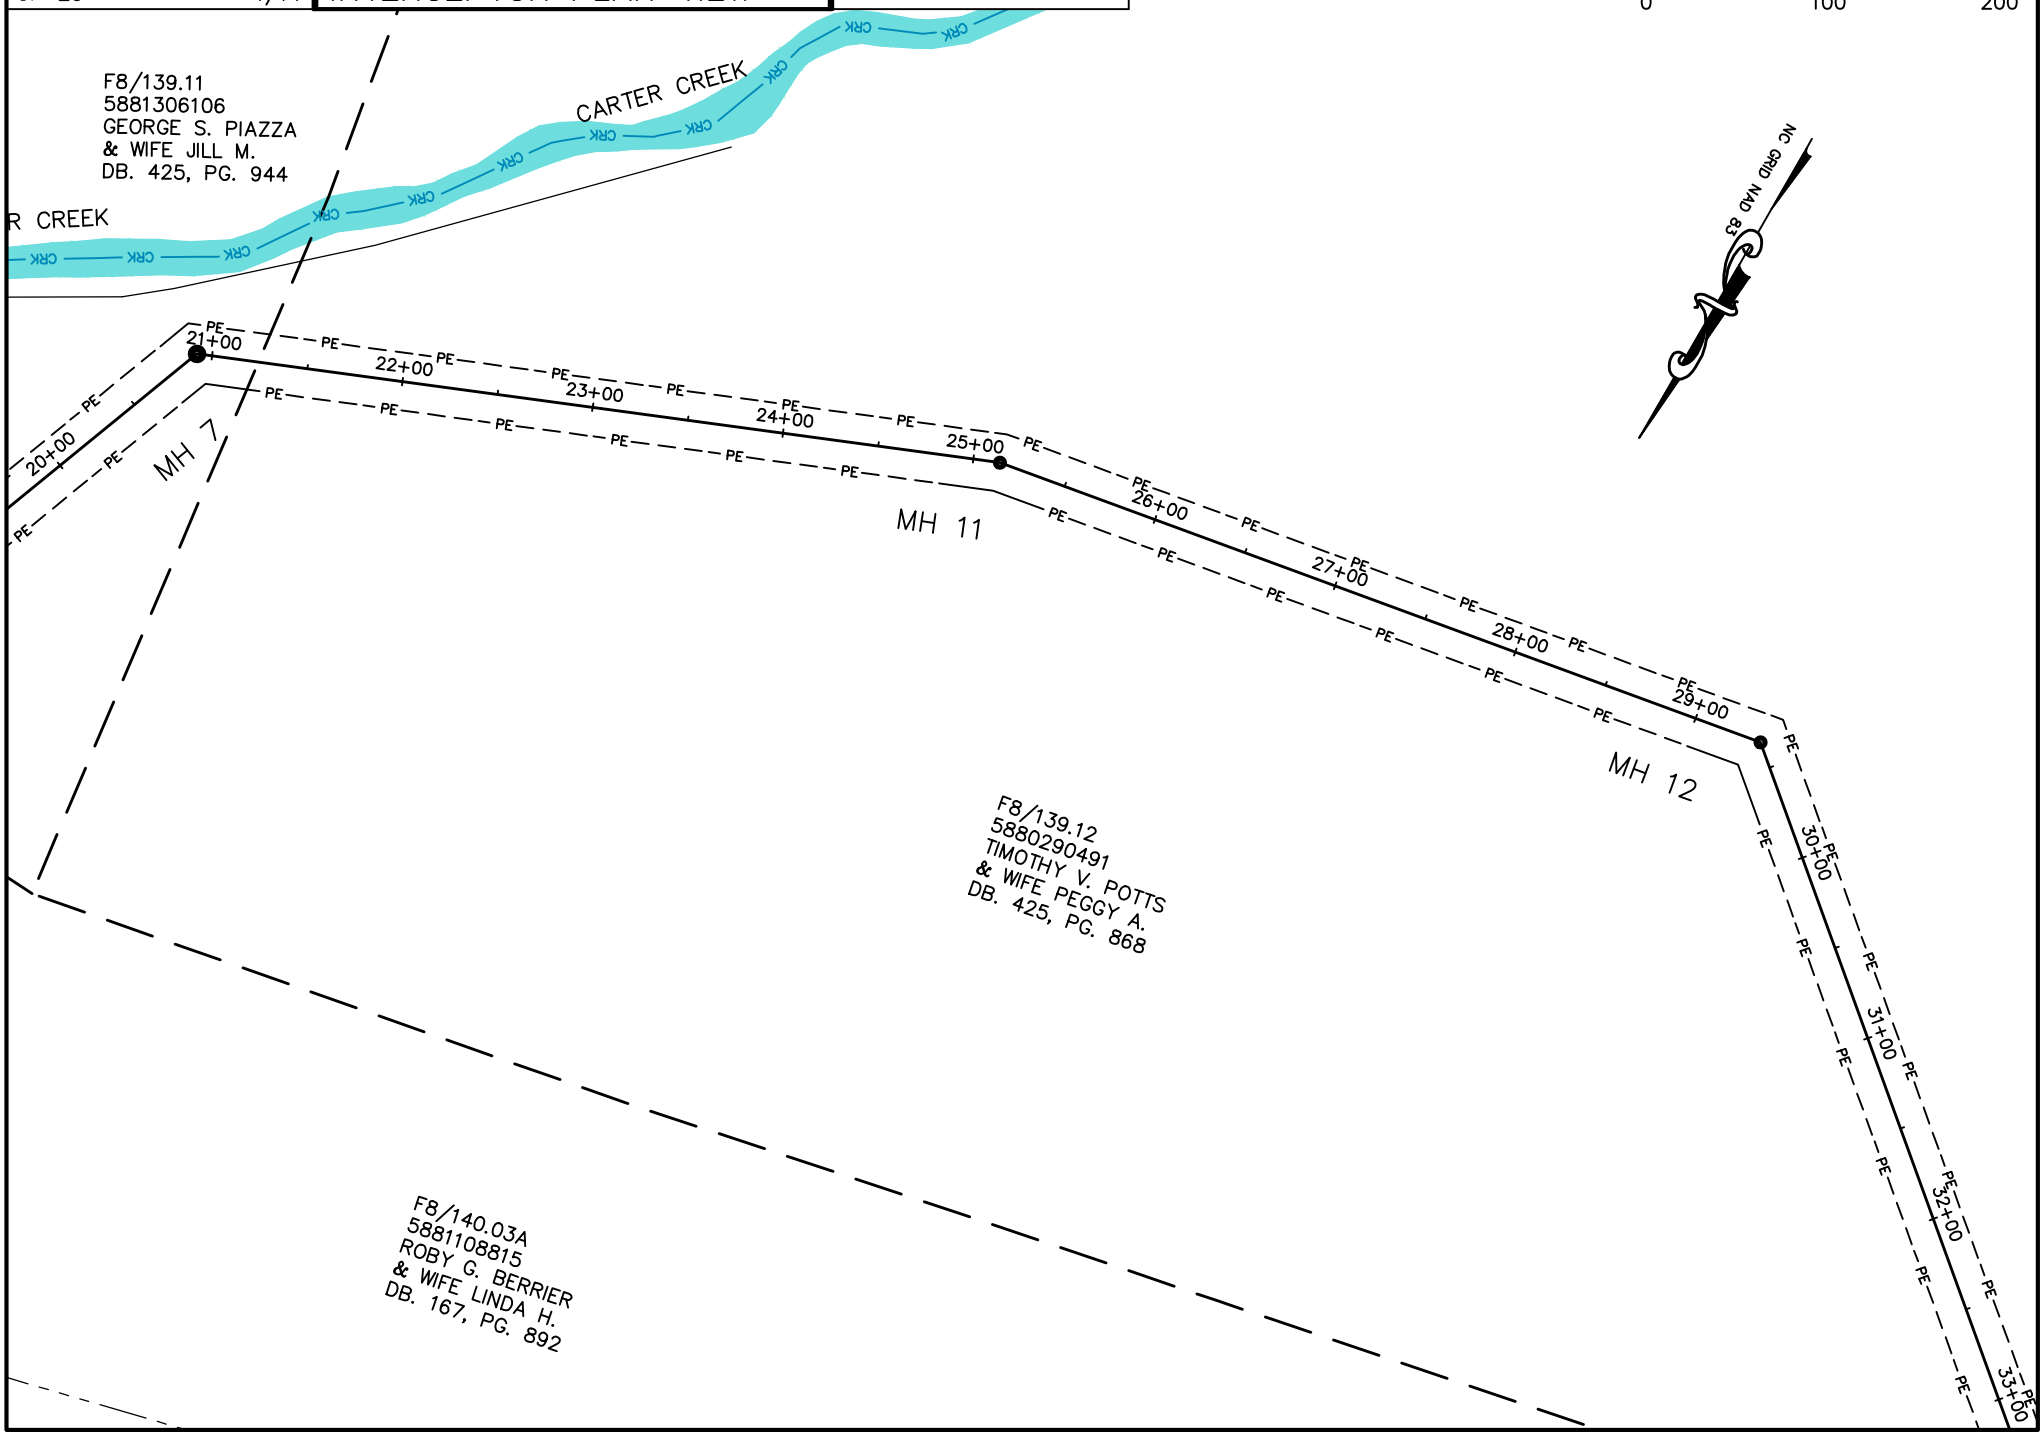

SHEET: 4 OF 20

DATE 4/14

EASTERN DAVIE SEWER
INTERCEPTOR PLAN VIEW

STA 33 TO 45

GREY ENGINEERING, INC.
greyengineering.com Mocksville, N.C. (336)751-2110

SCALE: 1"=100' 100Apln\4

0 100 200

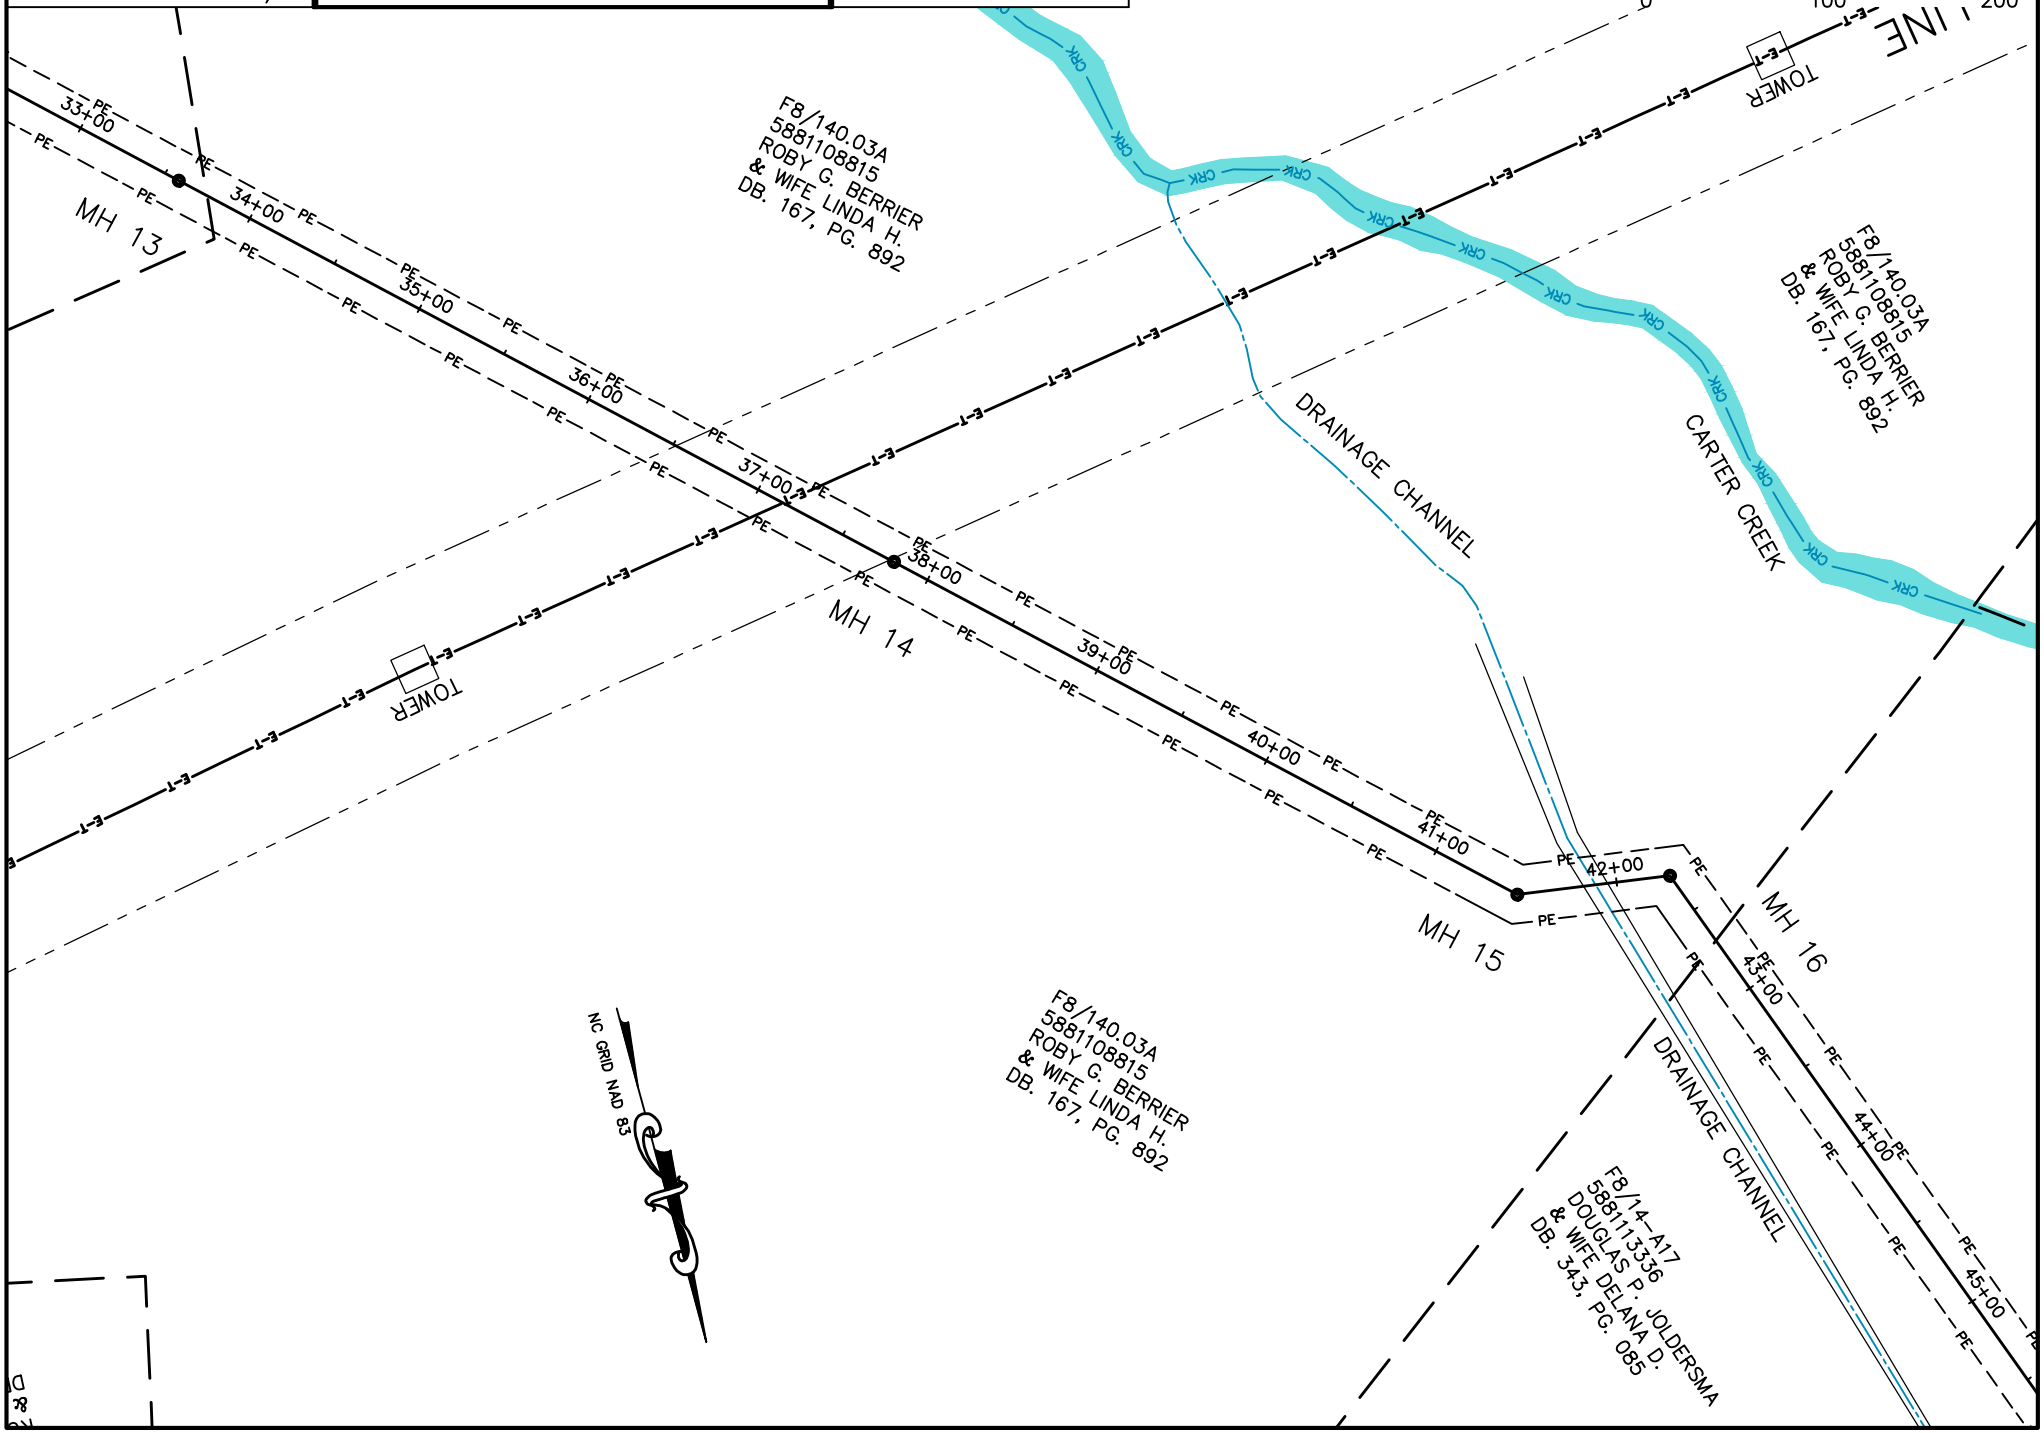

SHEET: 5 OF 20

DATE 4/14

EASTERN DAVIE SEWER
INTERCEPTOR PLAN VIEW

STA 45 TO 56

GREY ENGINEERING, INC.
greyengineering.com Mocksville, N.C. (336)751-2110

SCALE: 1"=100' 100Apln\5
0 100 200

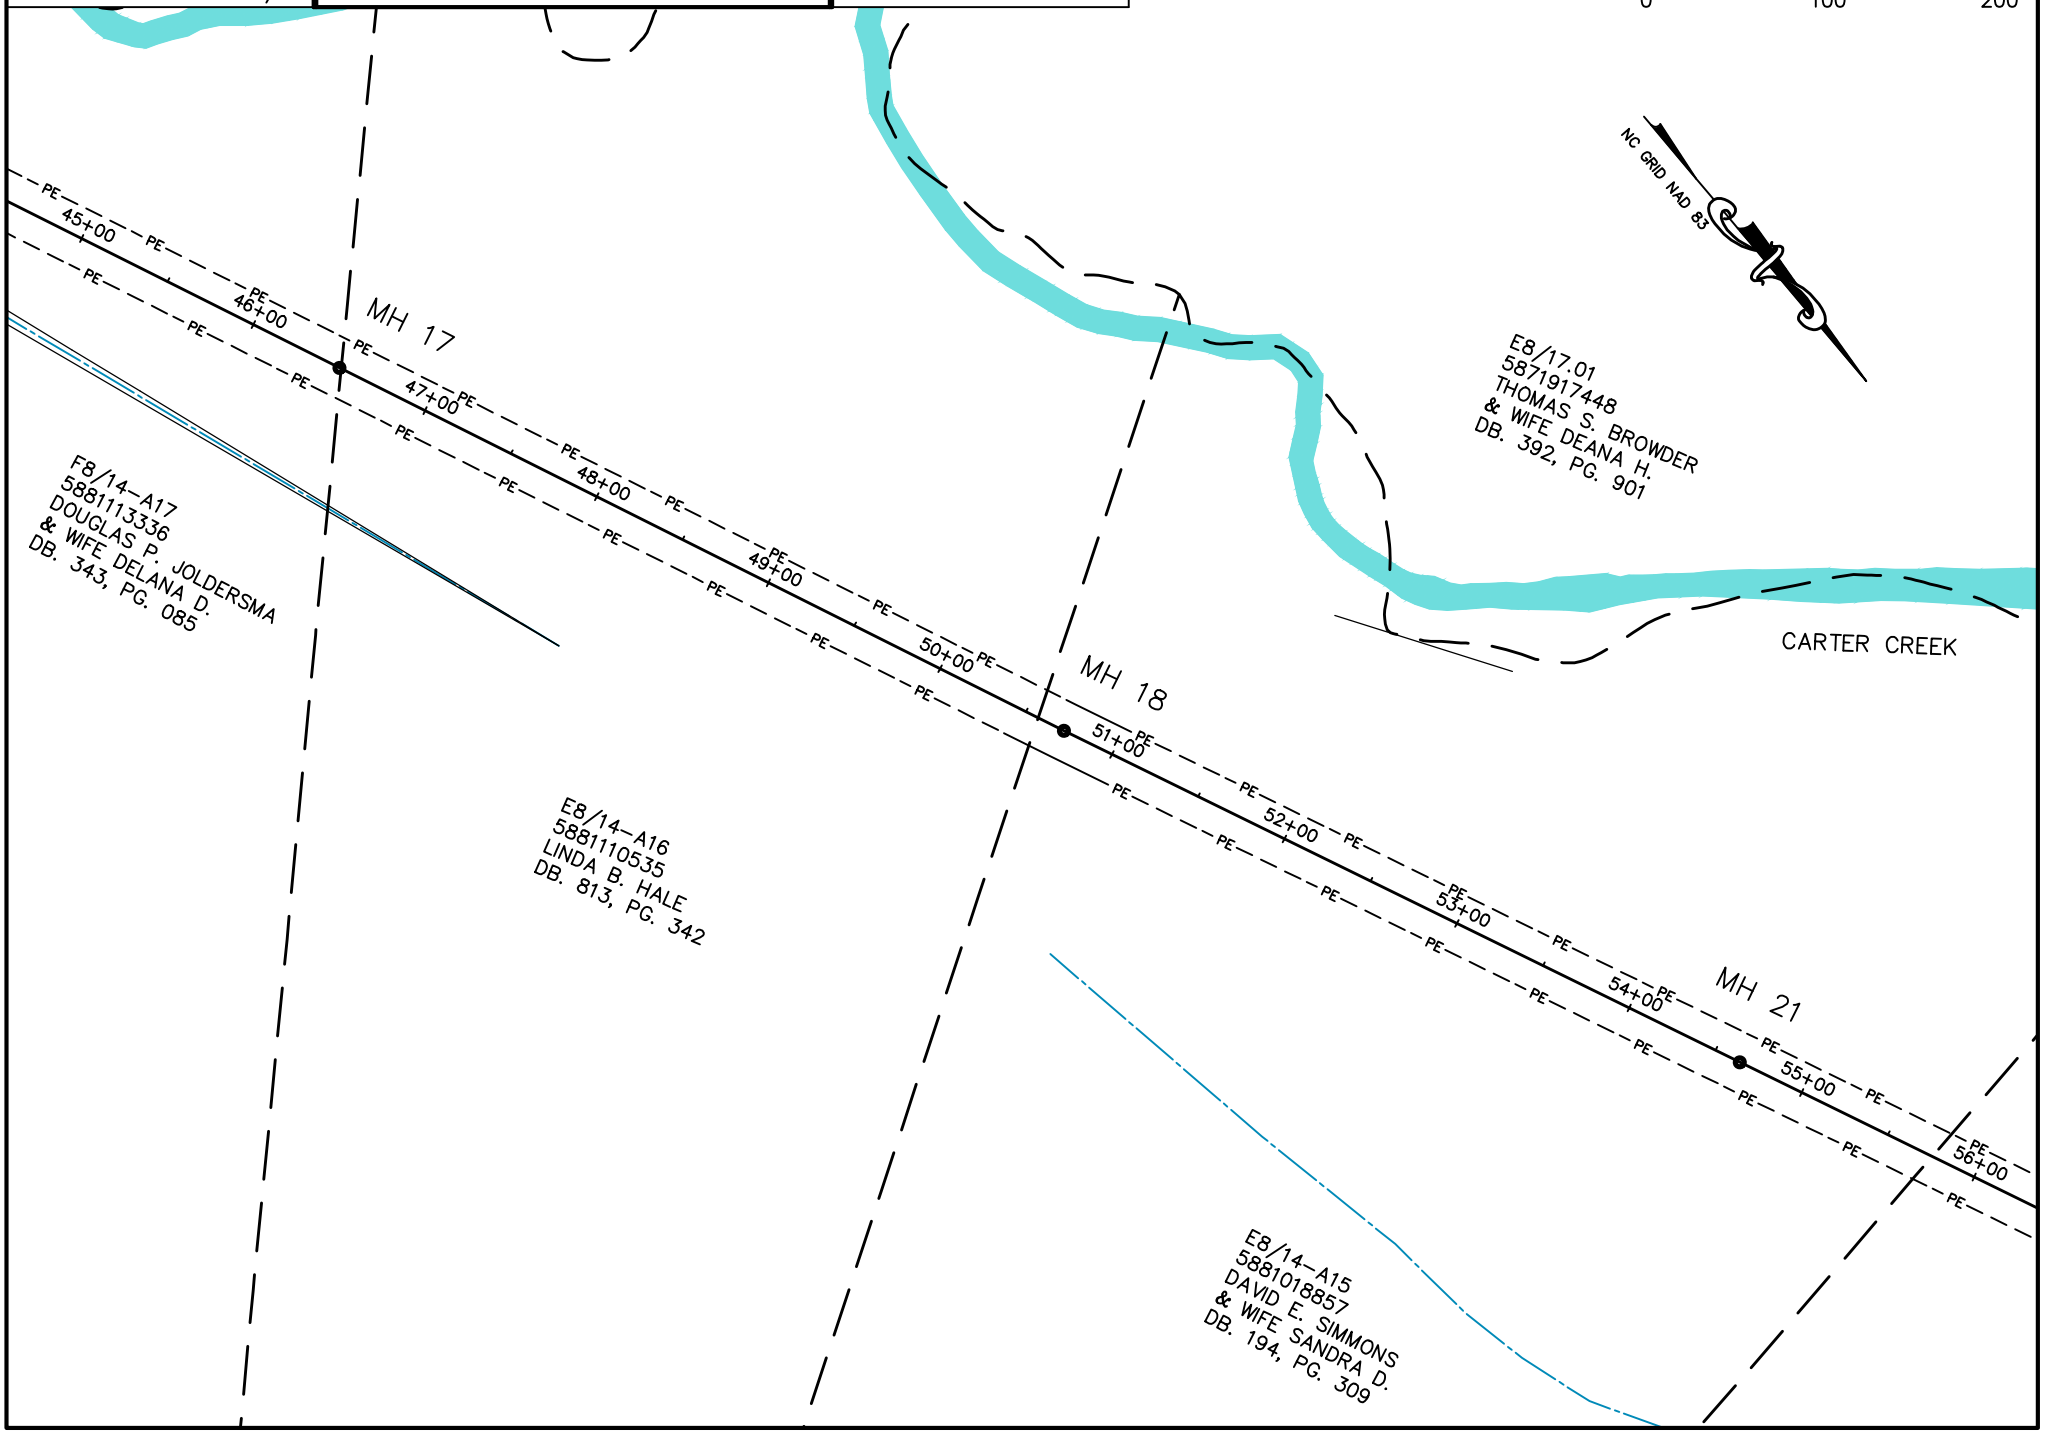

SHEET: 6 OF 20

DATE 4/14

EASTERN DAVIE SEWER
INTERCEPTOR PLAN VIEW

STA 56 TO 67

GREY ENGINEERING, INC.
greyengineering.com Mocksville, N.C. (336)751-2110

SCALE: 1"=100' 100Apln\6

0 100 200

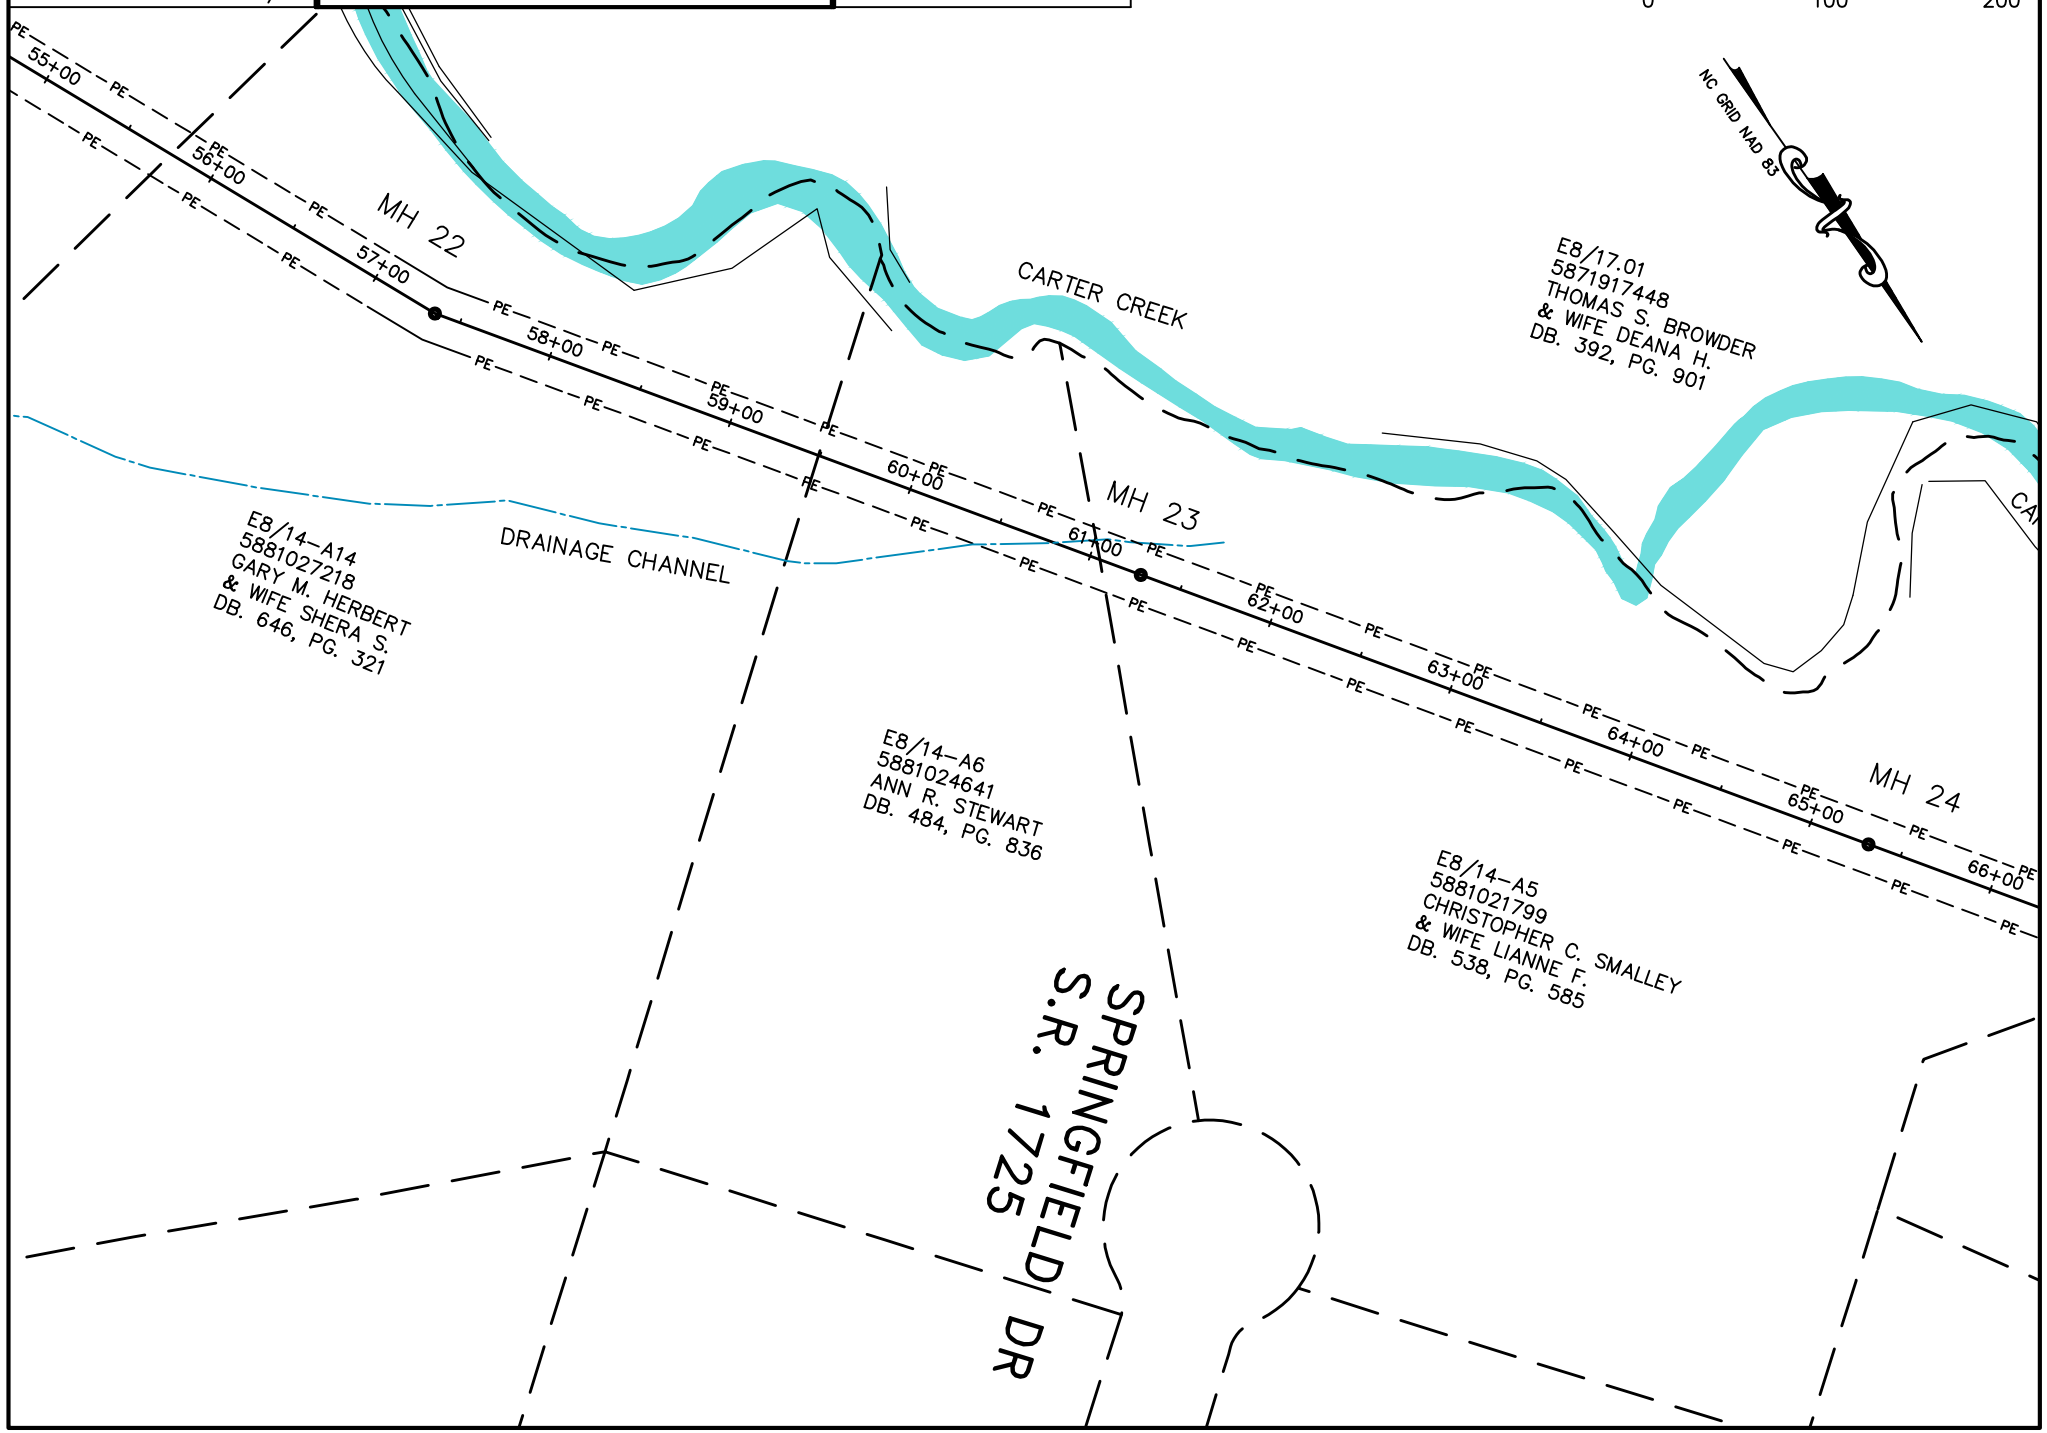

SHEET: 7 OF 20

DATE 4/14

EASTERN DAVIE SEWER
INTERCEPTOR PLAN VIEW

STA 67 TO 78

GREY ENGINEERING, INC.
greyengineering.com Mocksville, N.C. (336)751-2110

SCALE: 1"=100' 100Apln\7

0 100 200

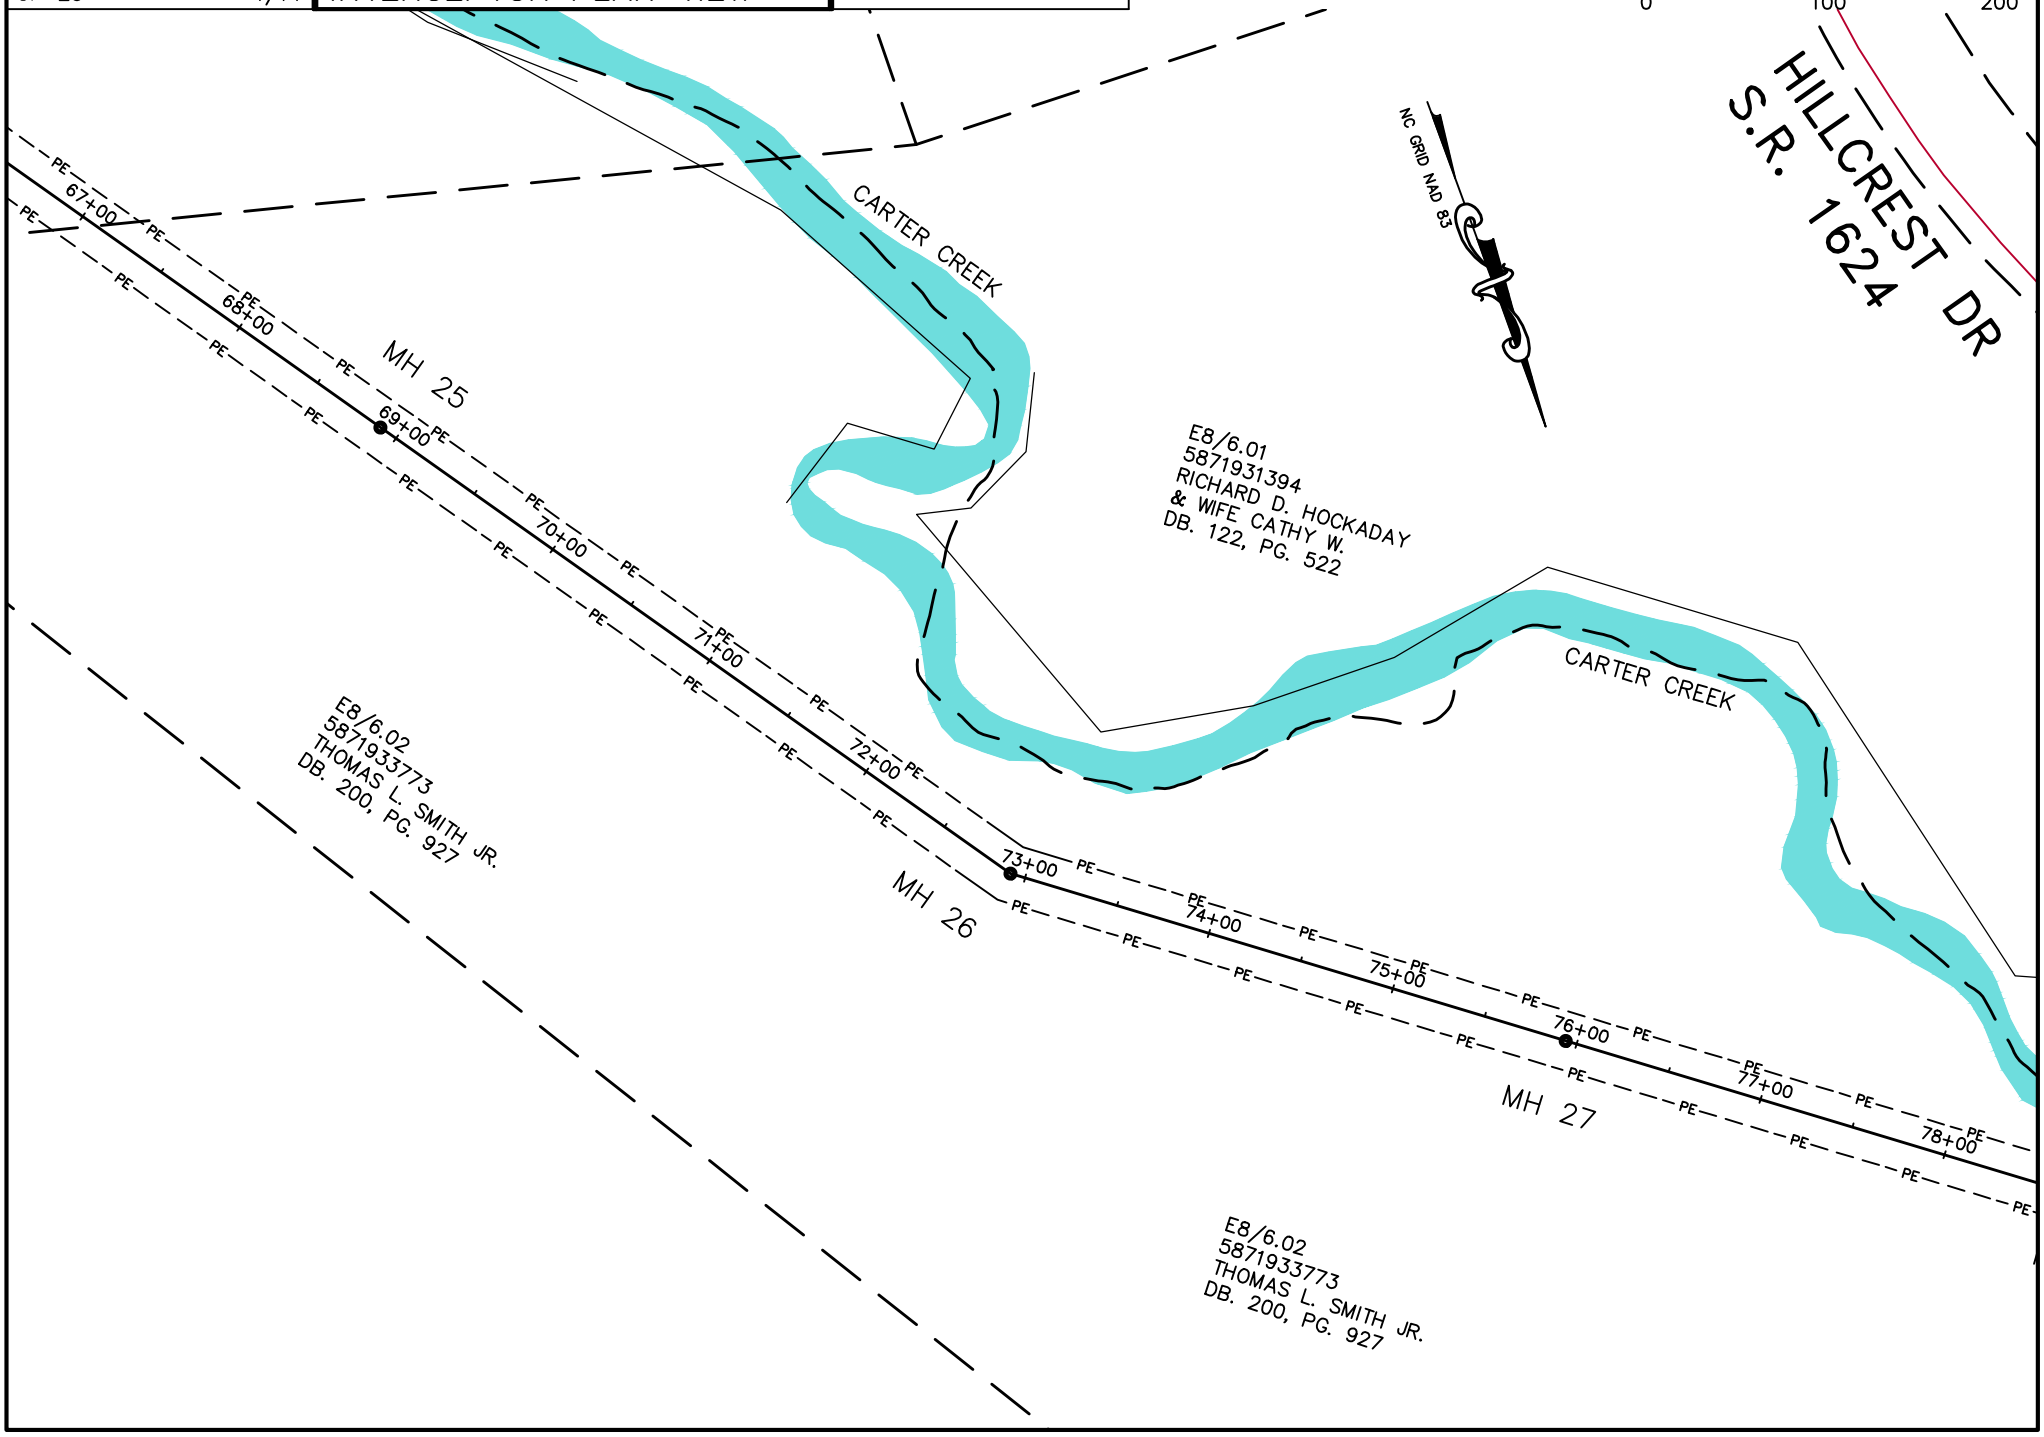

SHEET: 8 OF 20

DATE 4/14

EASTERN DAVIE SEWER
INTERCEPTOR PLAN VIEW

STA 78 TO 89

GREY ENGINEERING, INC.
greyengineering.com Mocksville, N.C. (336)751-2110

SCALE: 1"=100' 100Apln\8

0 100 200

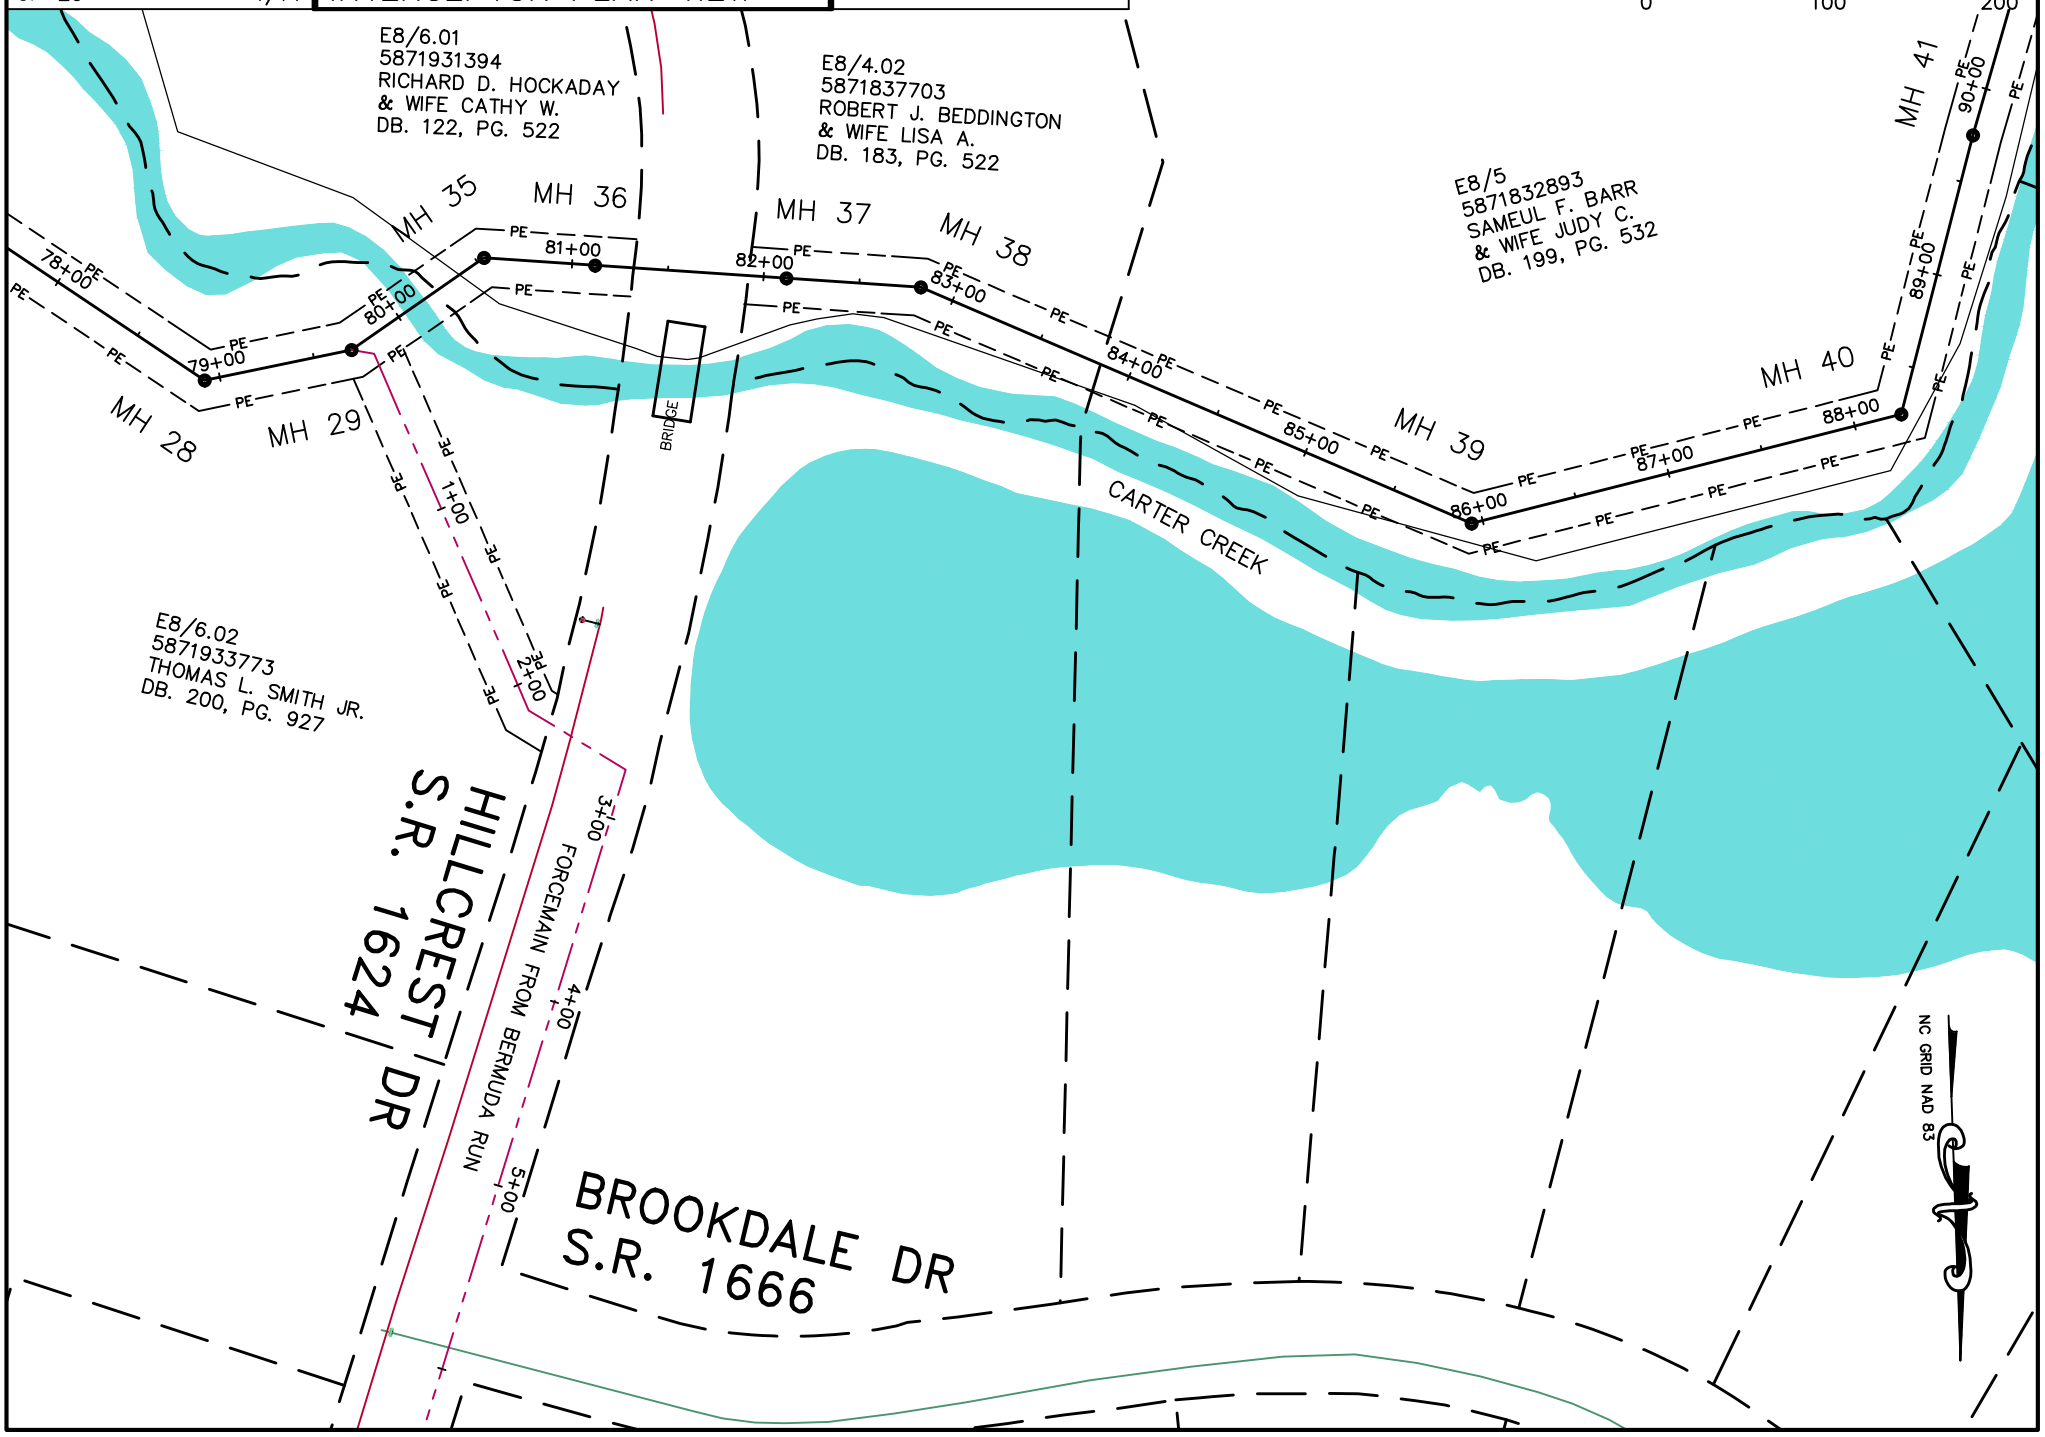

SHEET: 9 OF 20

DATE 4/14

EASTERN DAVIE SEWER
INTERCEPTOR PLAN VIEW

STA 89 TO 101

GREY ENGINEERING, INC.
greyengineering.com Mocksville, N.C. (336)751-2110

SCALE: 1"=100' 100Apln\9
0 100 200

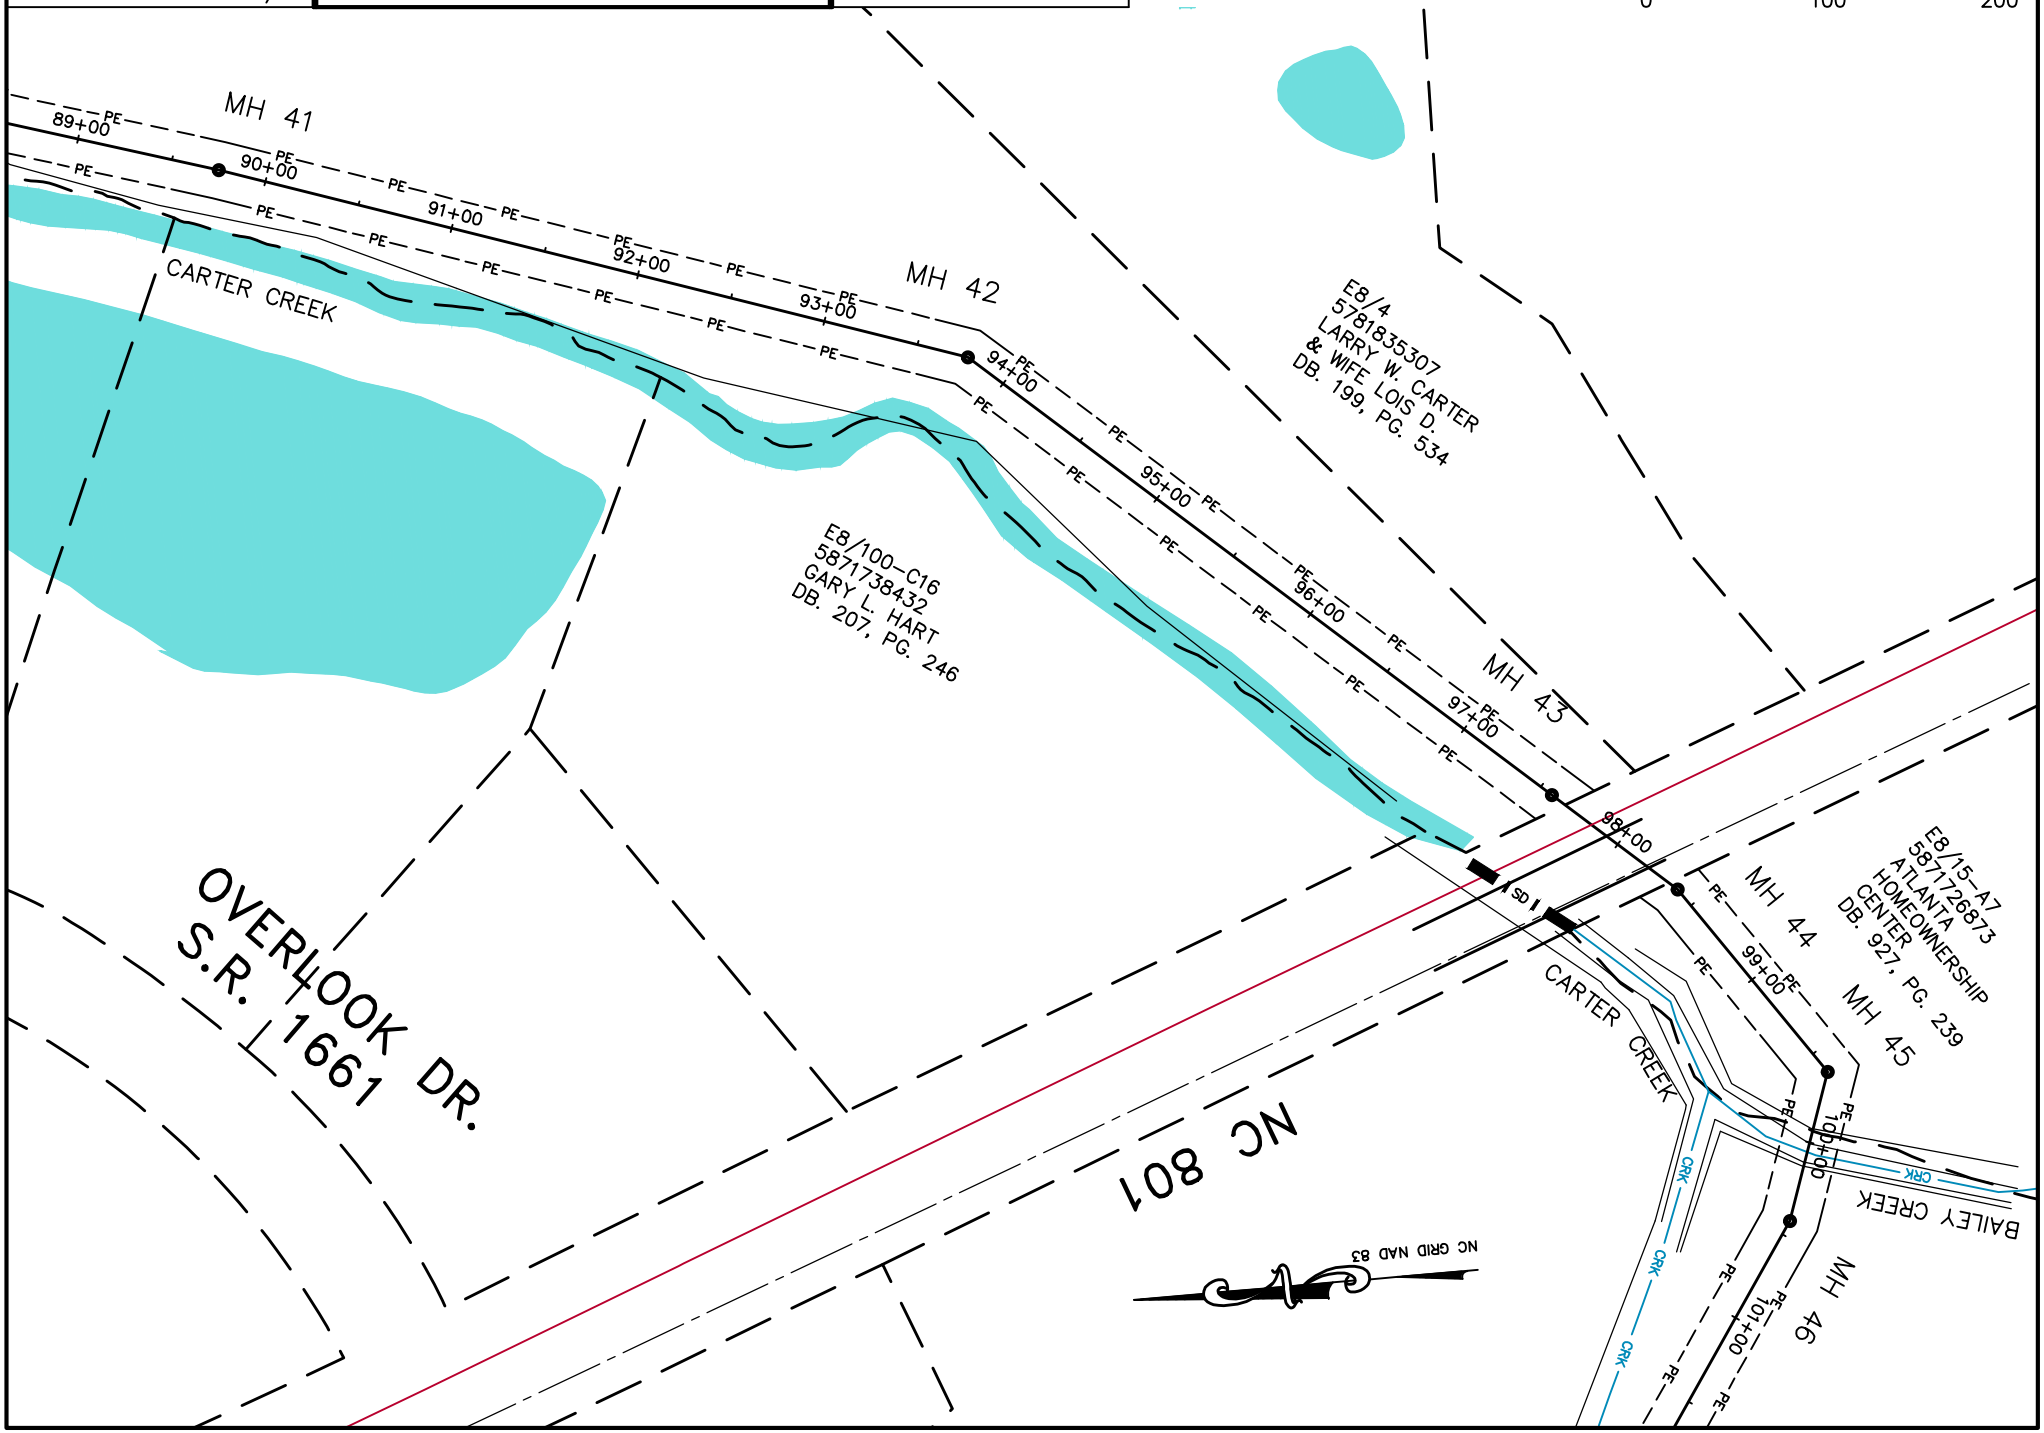

SHEET: 10 OF 20

DATE 4/14

EASTERN DAVIE SEWER
INTERCEPTOR PLAN VIEW

STA 101 TO 111

GREY ENGINEERING, INC.
greyengineering.com Mocksville, N.C. (336)751-2110

SCALE: 1"=100' 100Apln\10
0 100 200

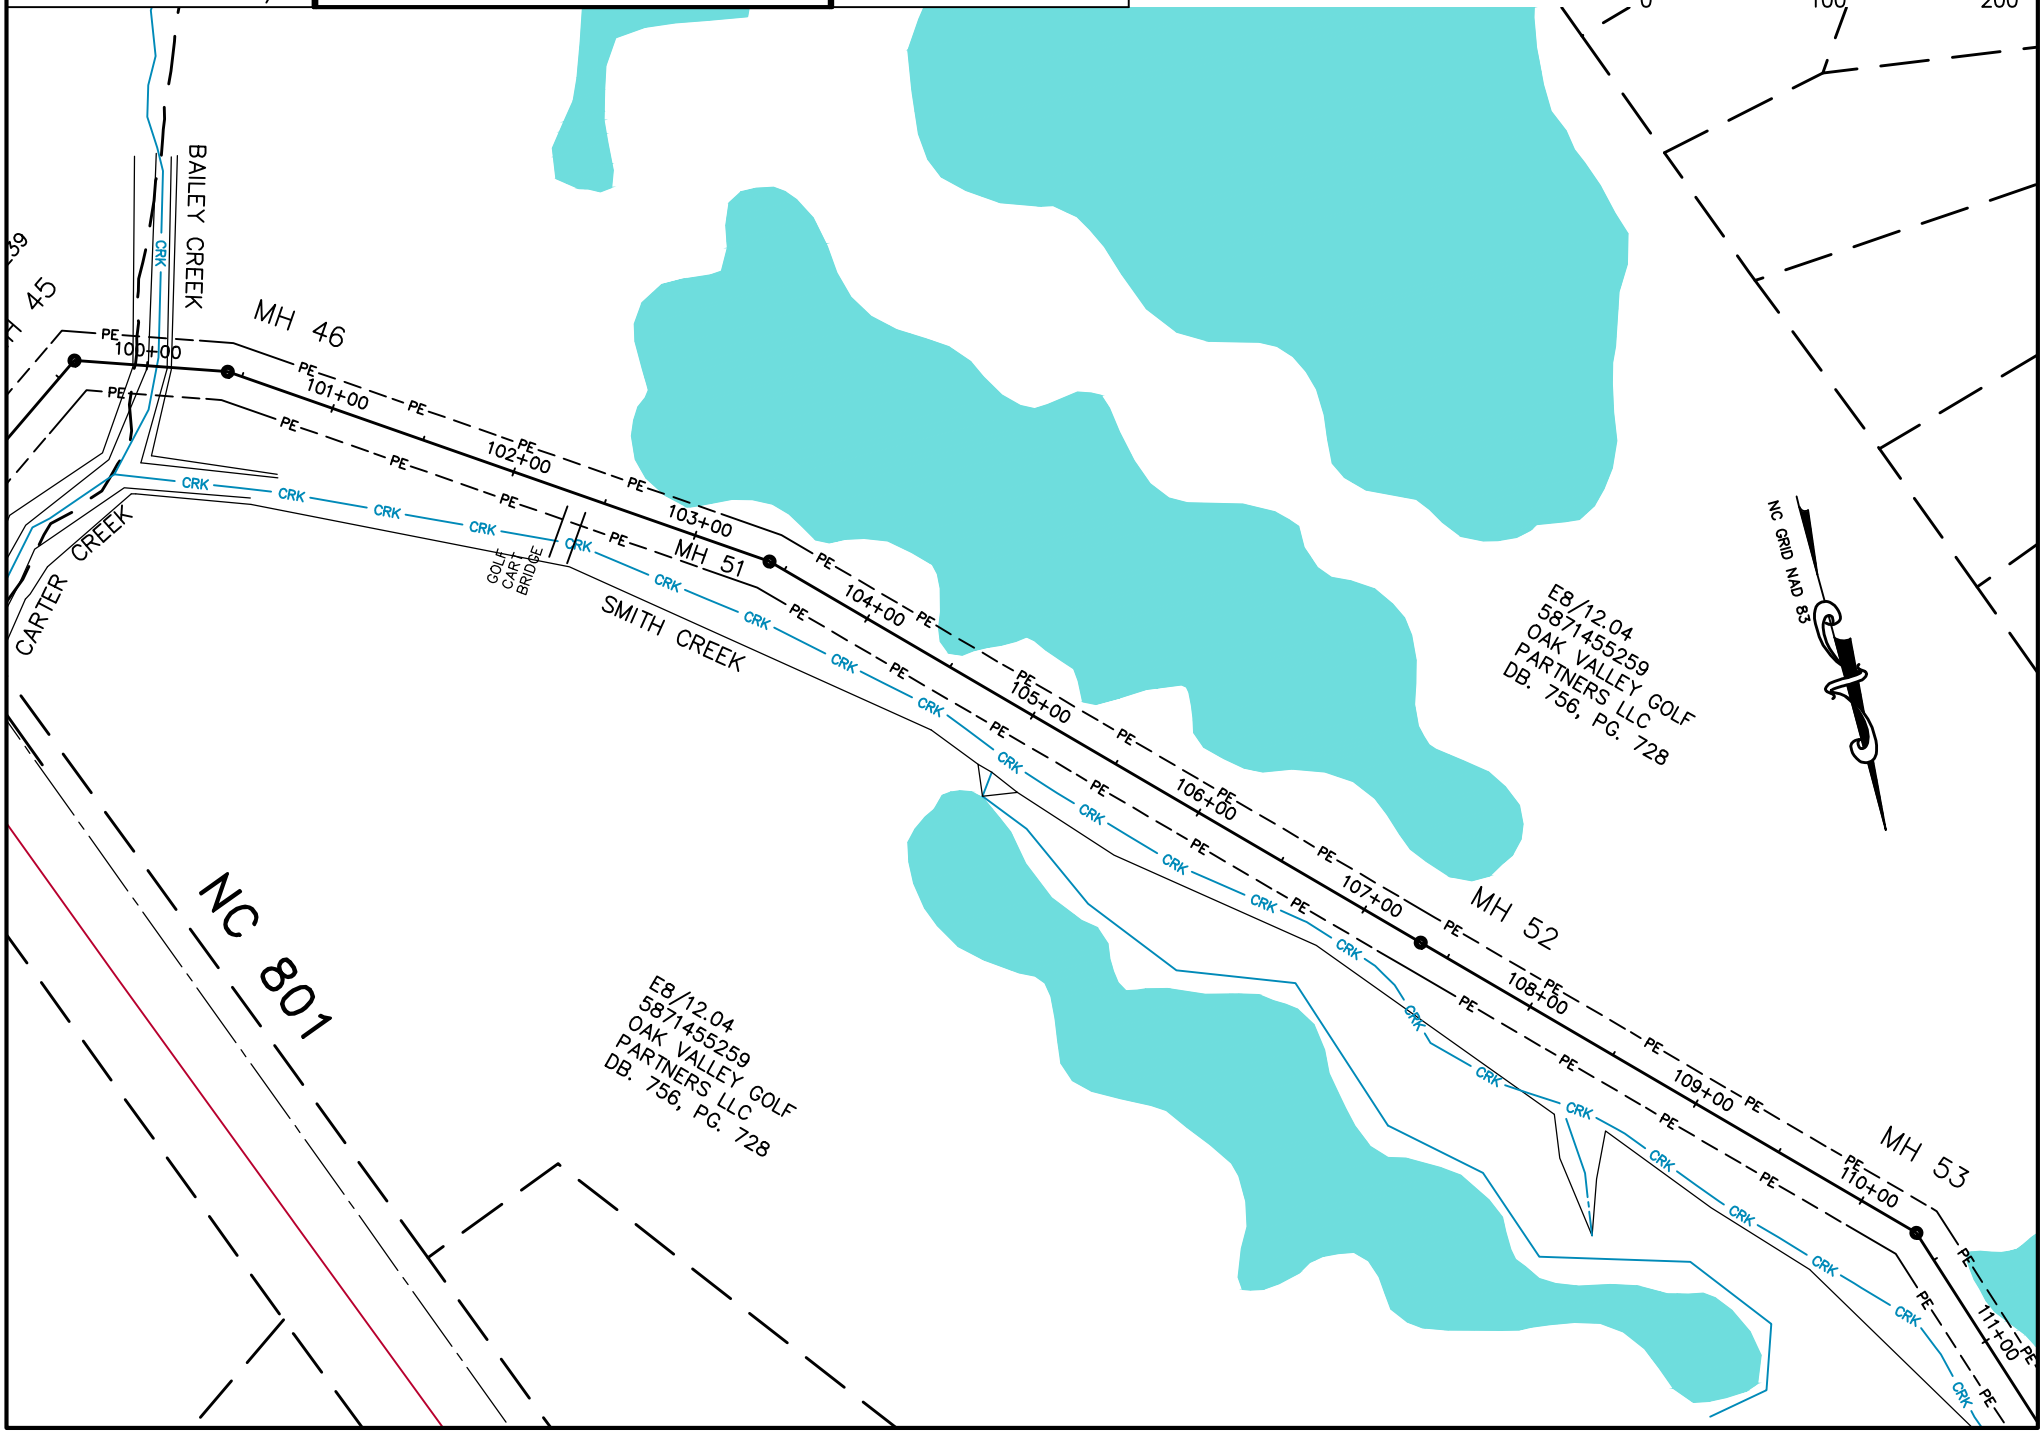

SHEET: 11 OF 20

DATE 4/14

EASTERN DAVIE SEWER
INTERCEPTOR PLAN VIEW

STA 111 TO 123

GREY ENGINEERING, INC.
greyengineering.com Mocksville, N.C. (336)751-2110

SCALE: 1"=100' 100Apln\11
0 100 200

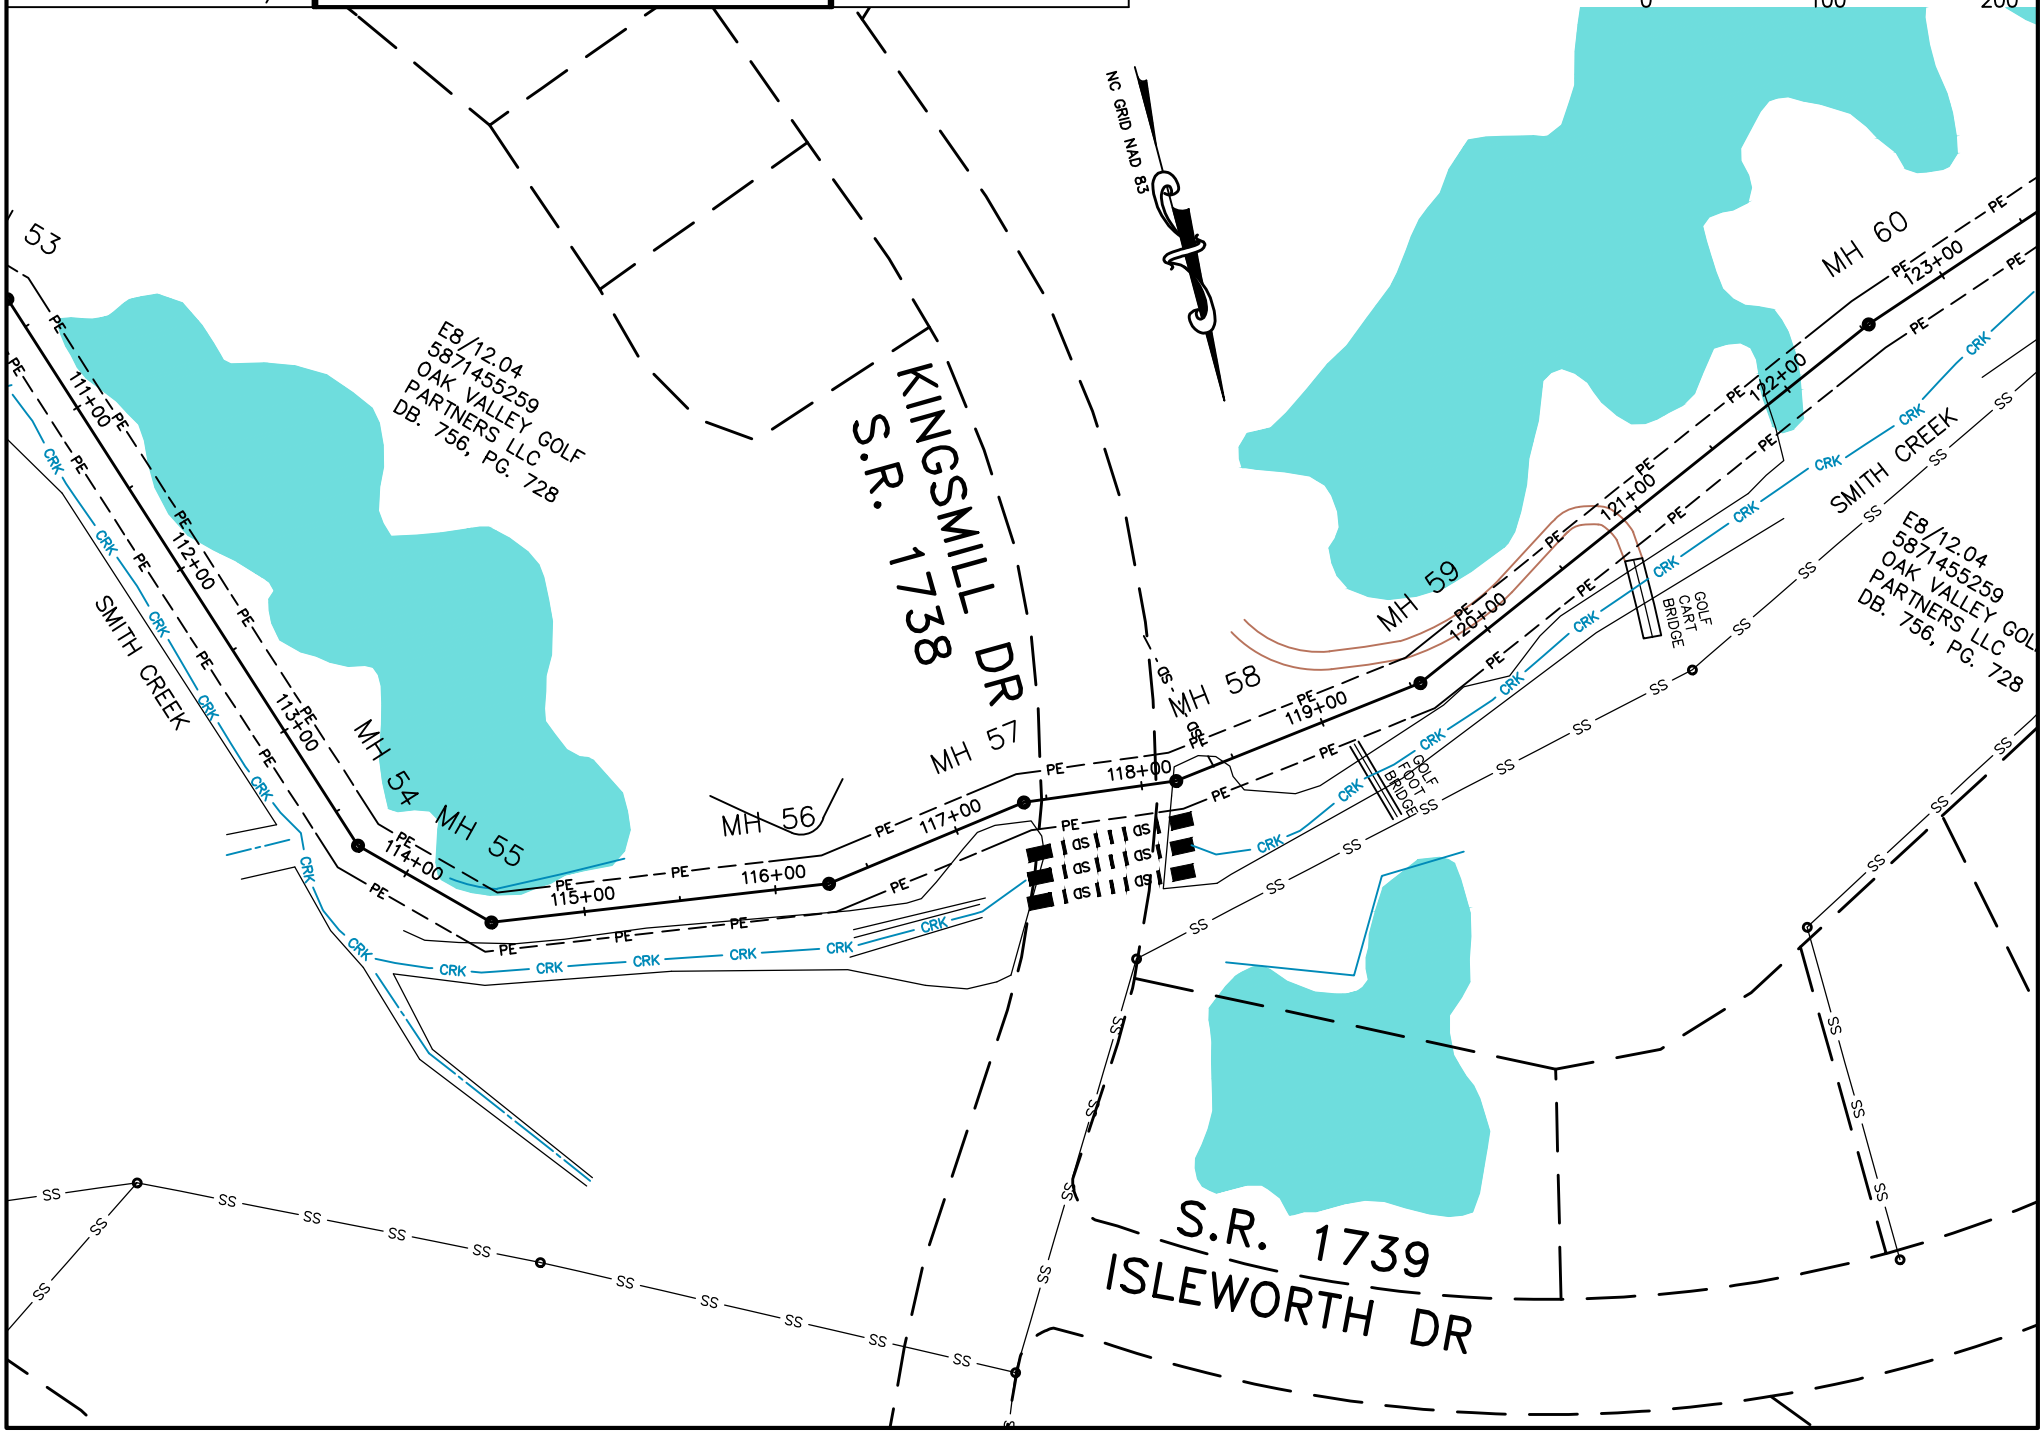

SHEET: 12 OF 20

DATE 4/14

EASTERN DAVIE SEWER
INTERCEPTOR PLAN VIEW

STA 123 TO 134

GREY ENGINEERING, INC.
greyengineering.com Mocksville, N.C. (336)751-2110

SCALE: 1"=100' 100Apln\12

0 100 200

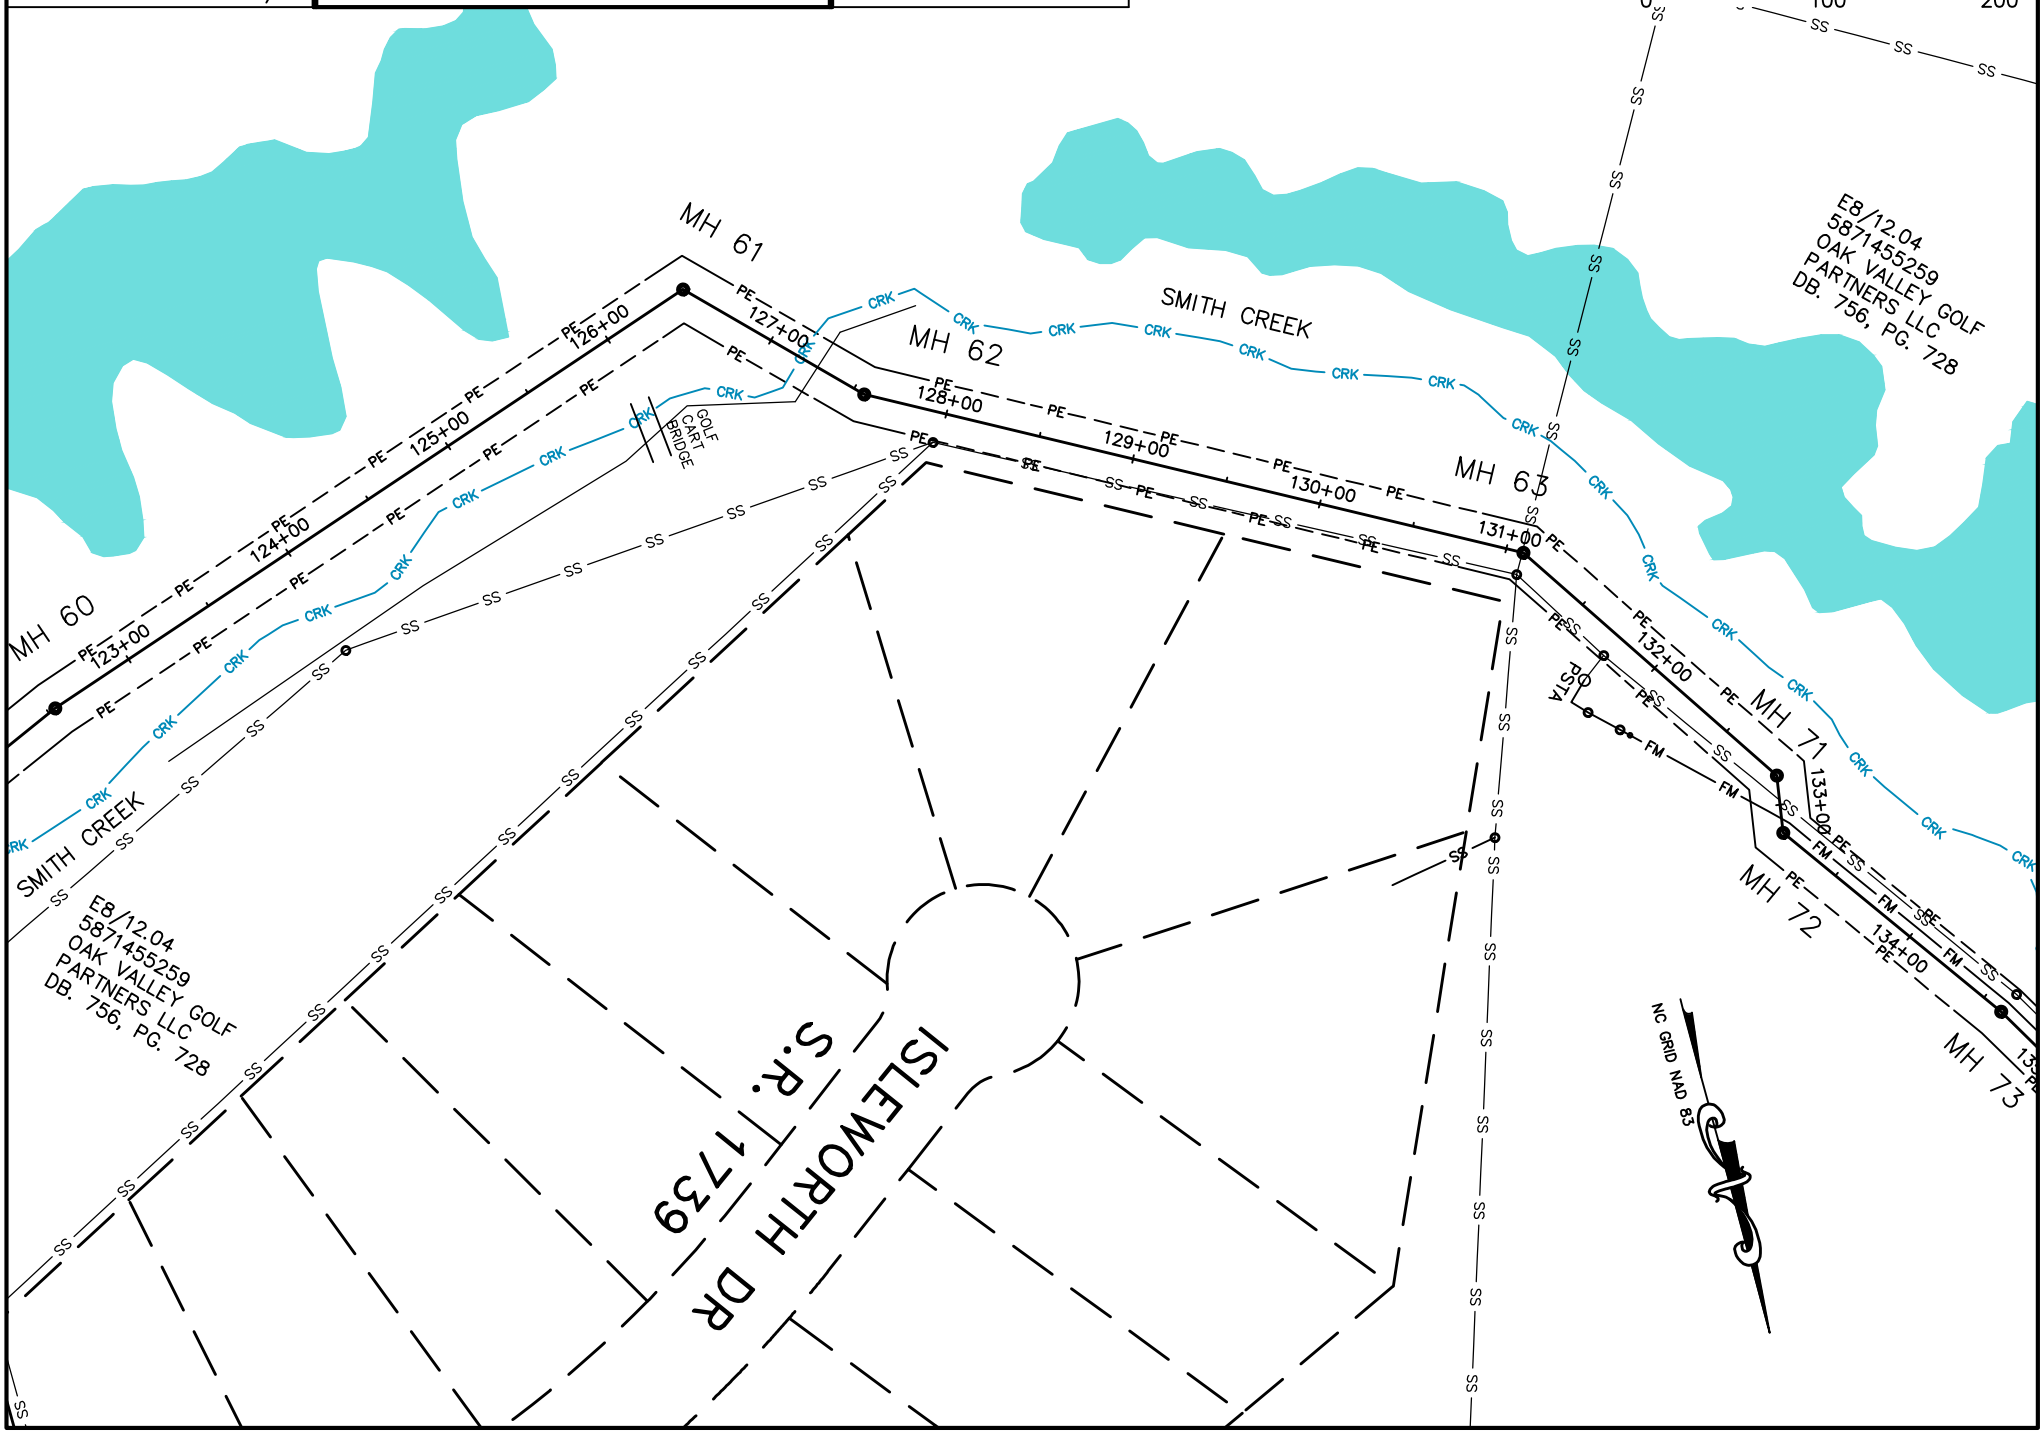

SHEET: 13 OF 20

DATE 4/14

EASTERN DAVIE SEWER
INTERCEPTOR PLAN VIEW

STA 134 TO 145

GREY ENGINEERING, INC.
greyengineering.com Mocksville, N.C. (336)751-2110

SCALE: 1"=100' 100Apln\13
0 100 200

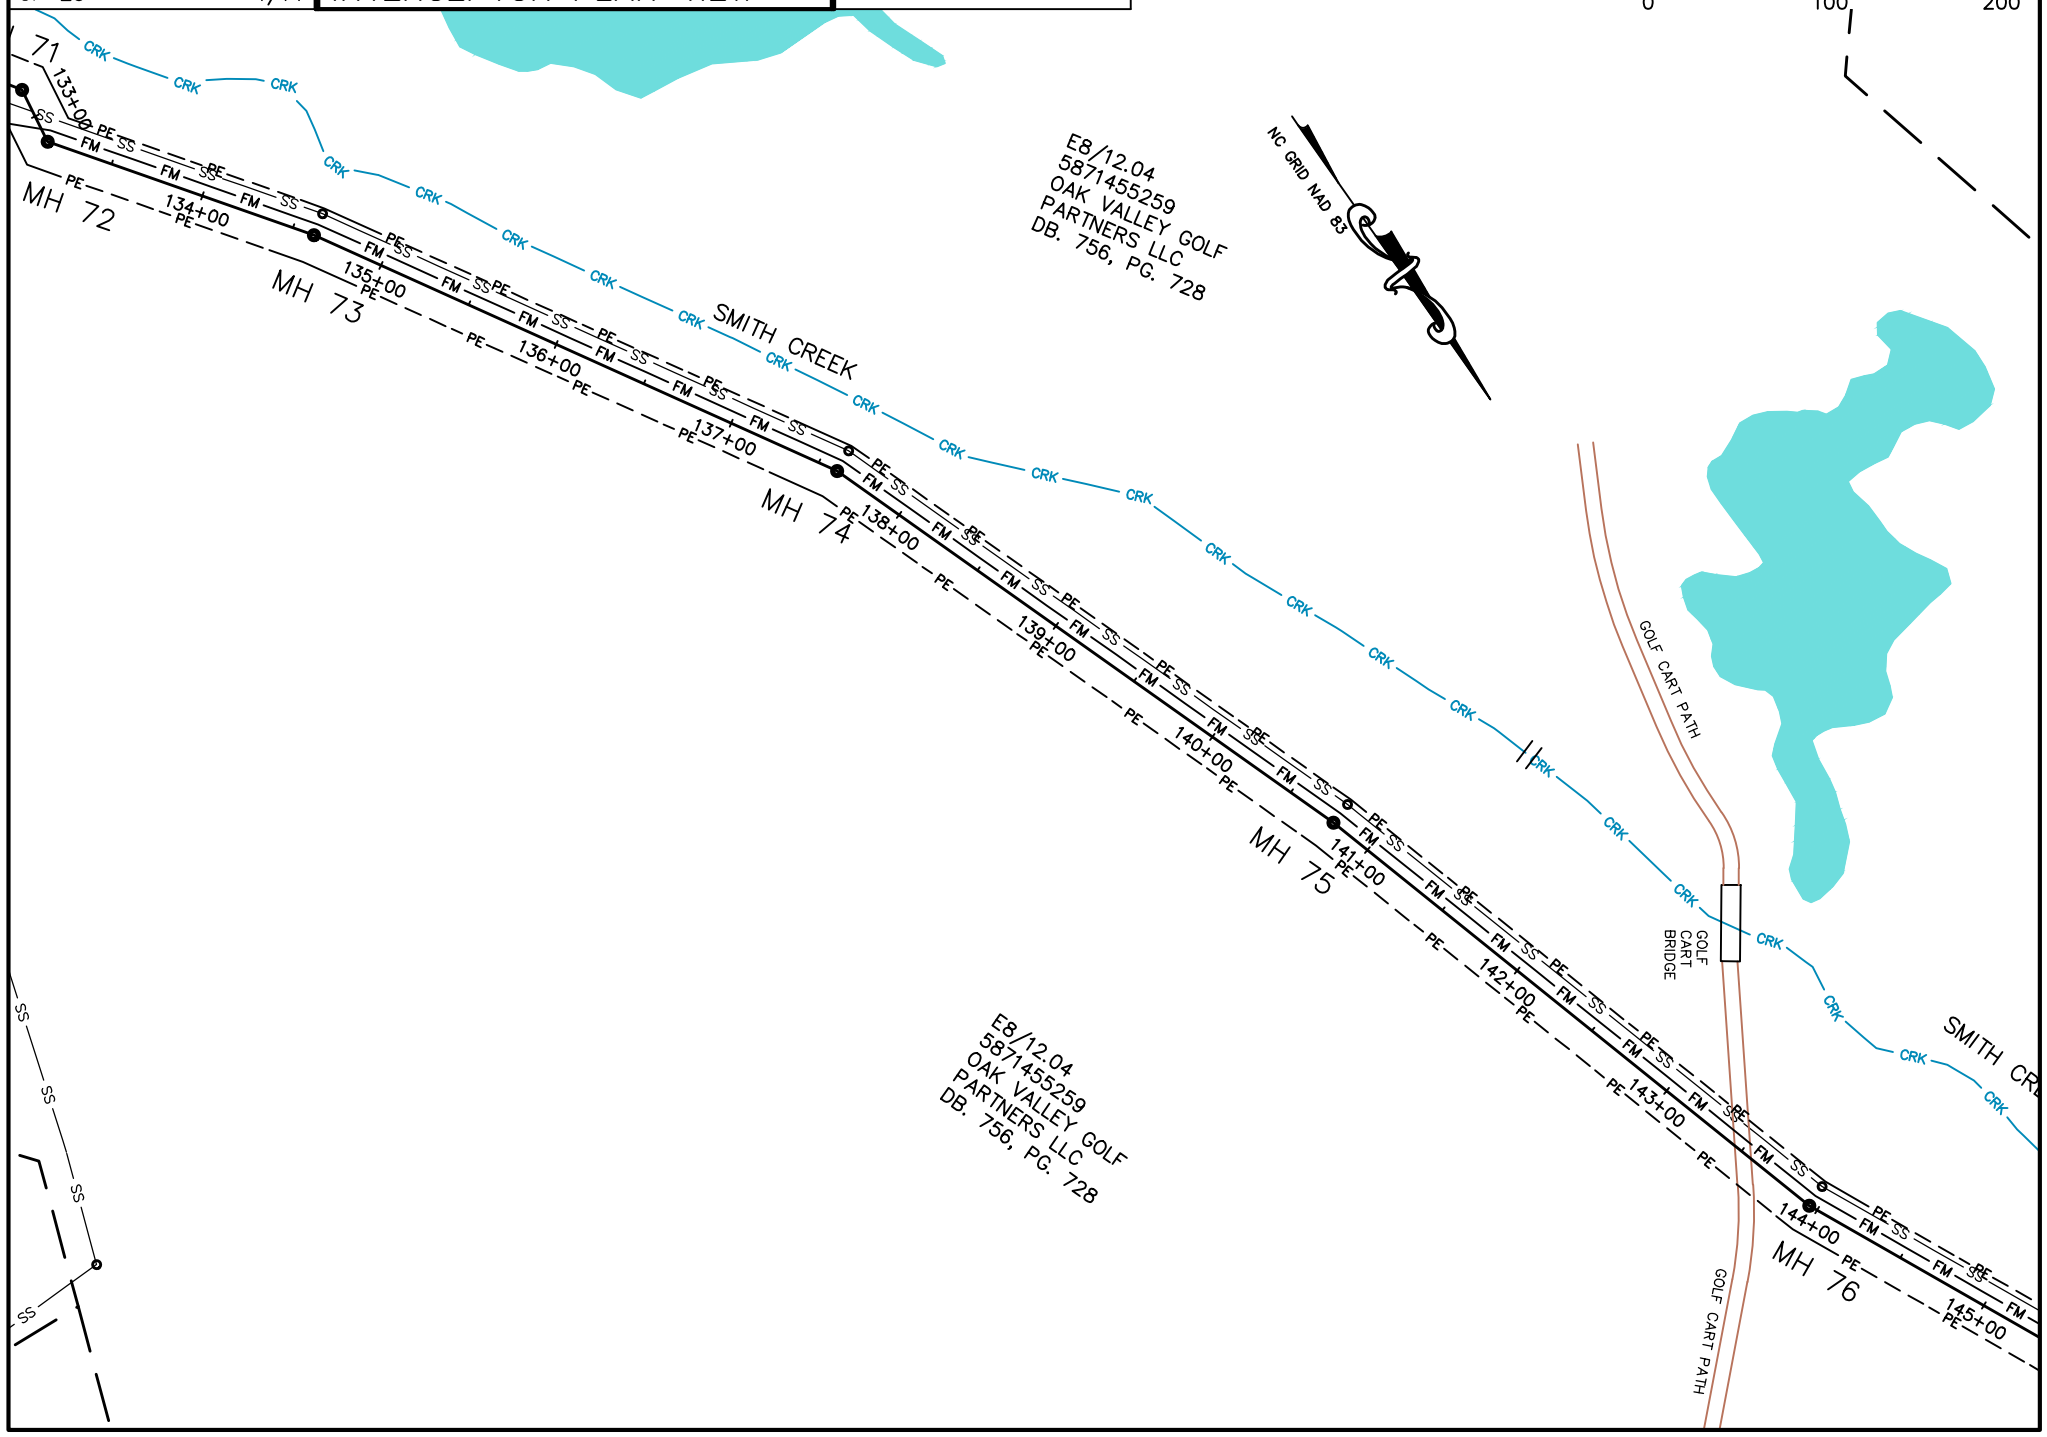

SHEET: 14 OF 20

DATE 4/14

EASTERN DAVIE SEWER
INTERCEPTOR PLAN VIEW

STA 145 TO 156

GREY ENGINEERING, INC.
greyengineering.com Mocksville, N.C. (336)751-2110

SCALE: 1"=100' 100Apln\14
0 100 200

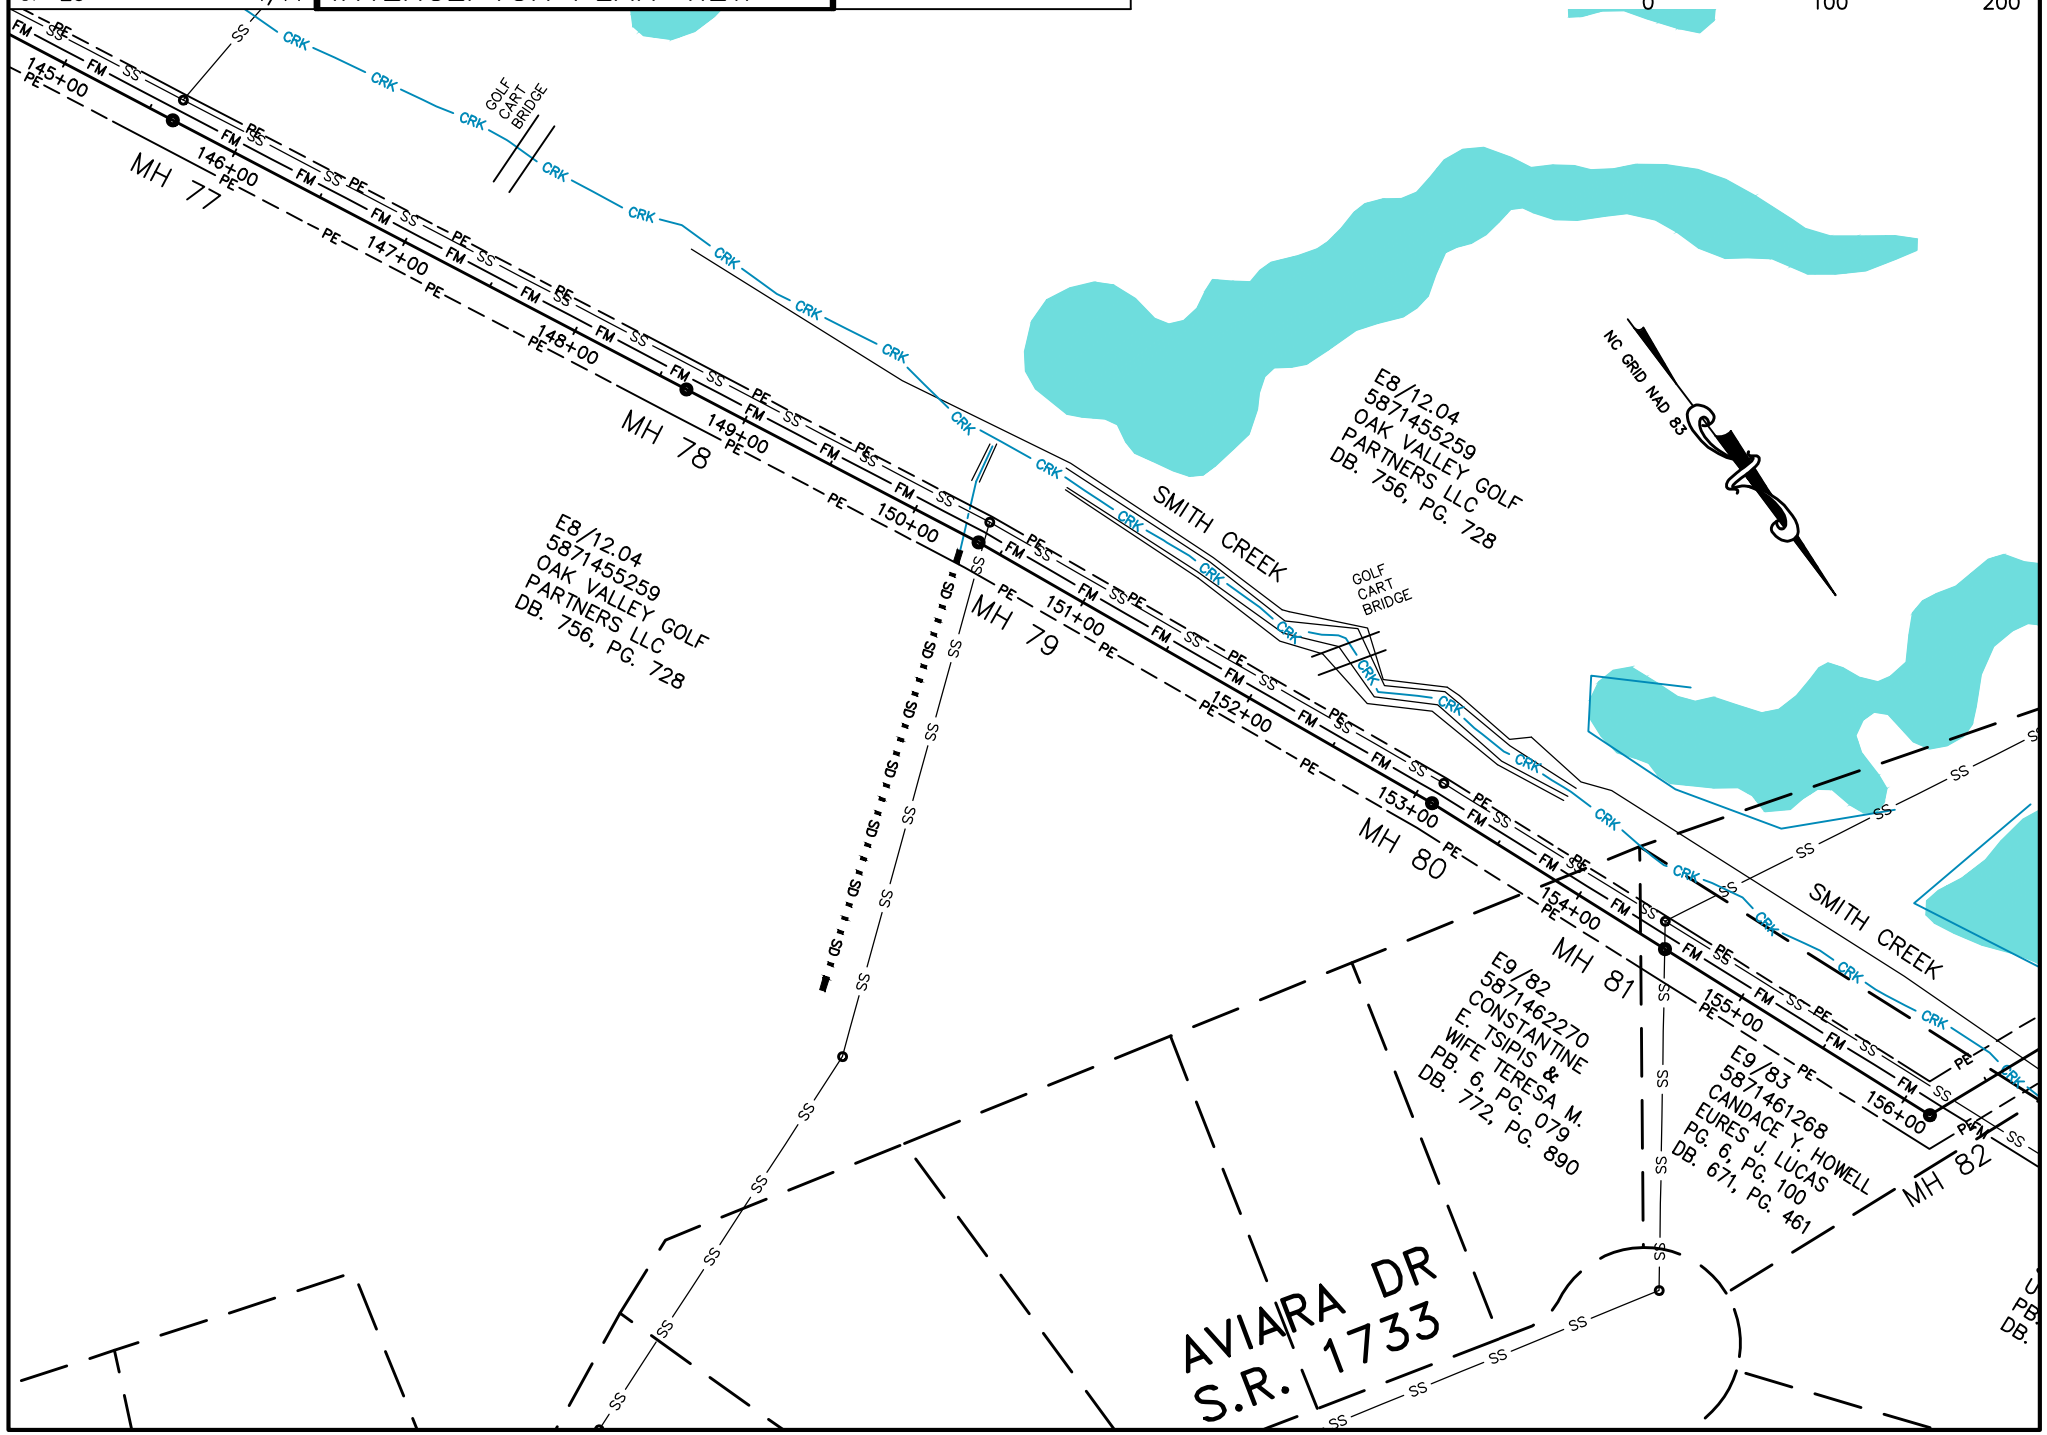

SHEET: 15 OF 20

DATE 4/14

EASTERN DAVIE SEWER
INTERCEPTOR PLAN VIEW

STA 156 TO 166

GREY ENGINEERING, INC.
greyengineering.com Mocksville, N.C. (336)751-2110

SCALE: 1"=100' 100Apln\15

0 100 200

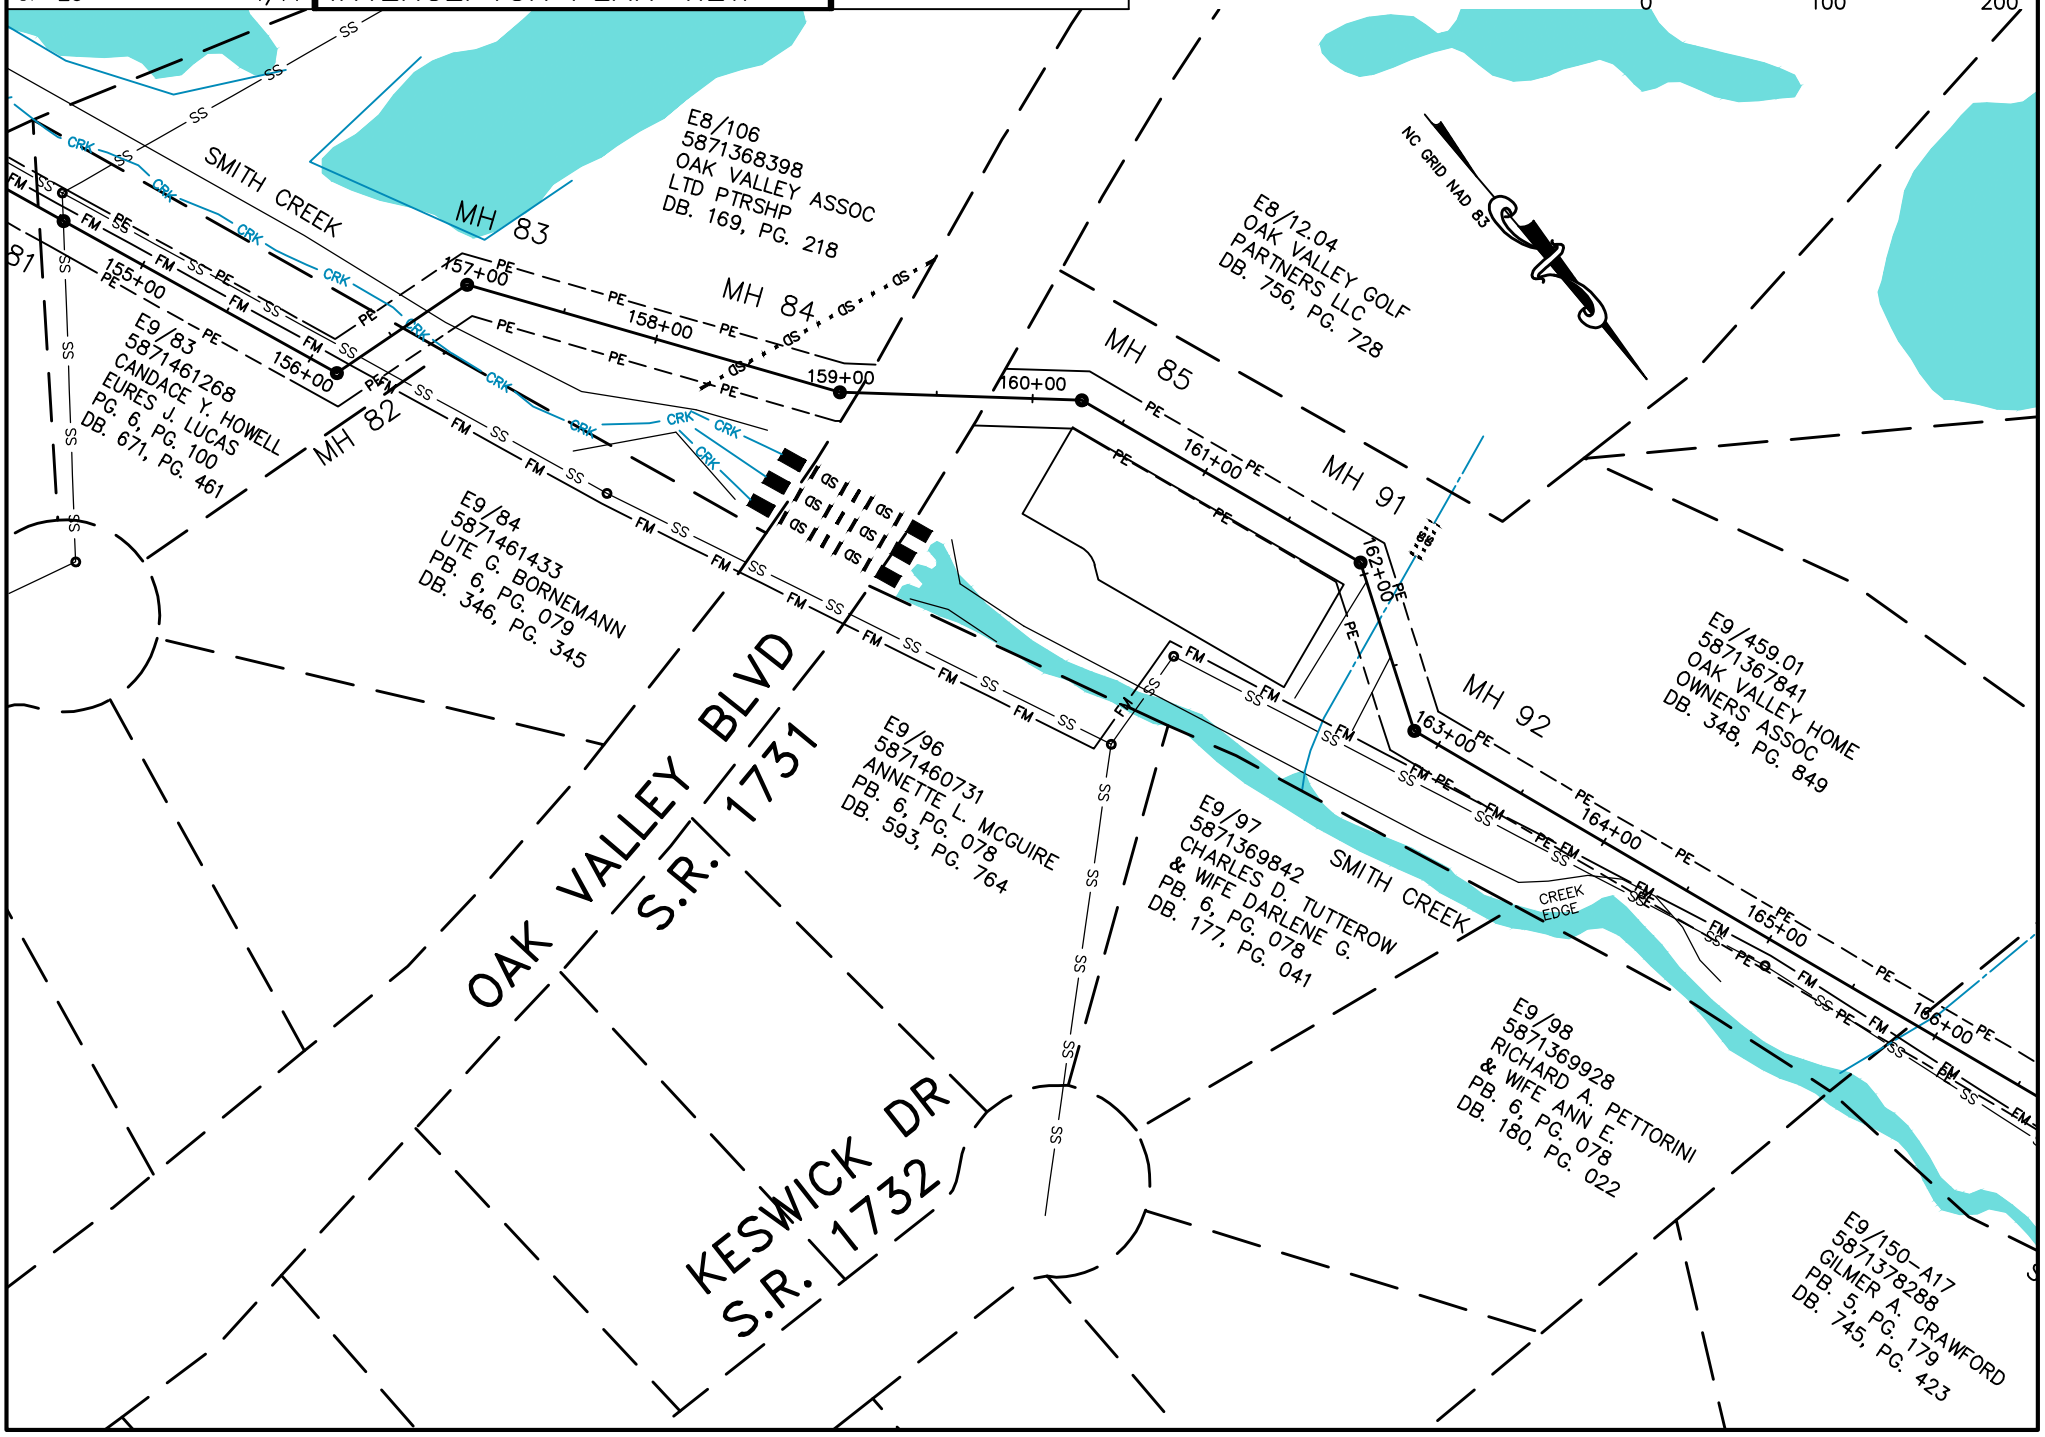

SHEET: 16 OF 20

DATE 4/14

EASTERN DAVIE SEWER
INTERCEPTOR PLAN VIEW

STA 166 TO 178

GREY ENGINEERING, INC.
greyengineering.com Mocksville, N.C. (336)751-2110

SCALE: 1"=100' 100Apln\16

0 100 200

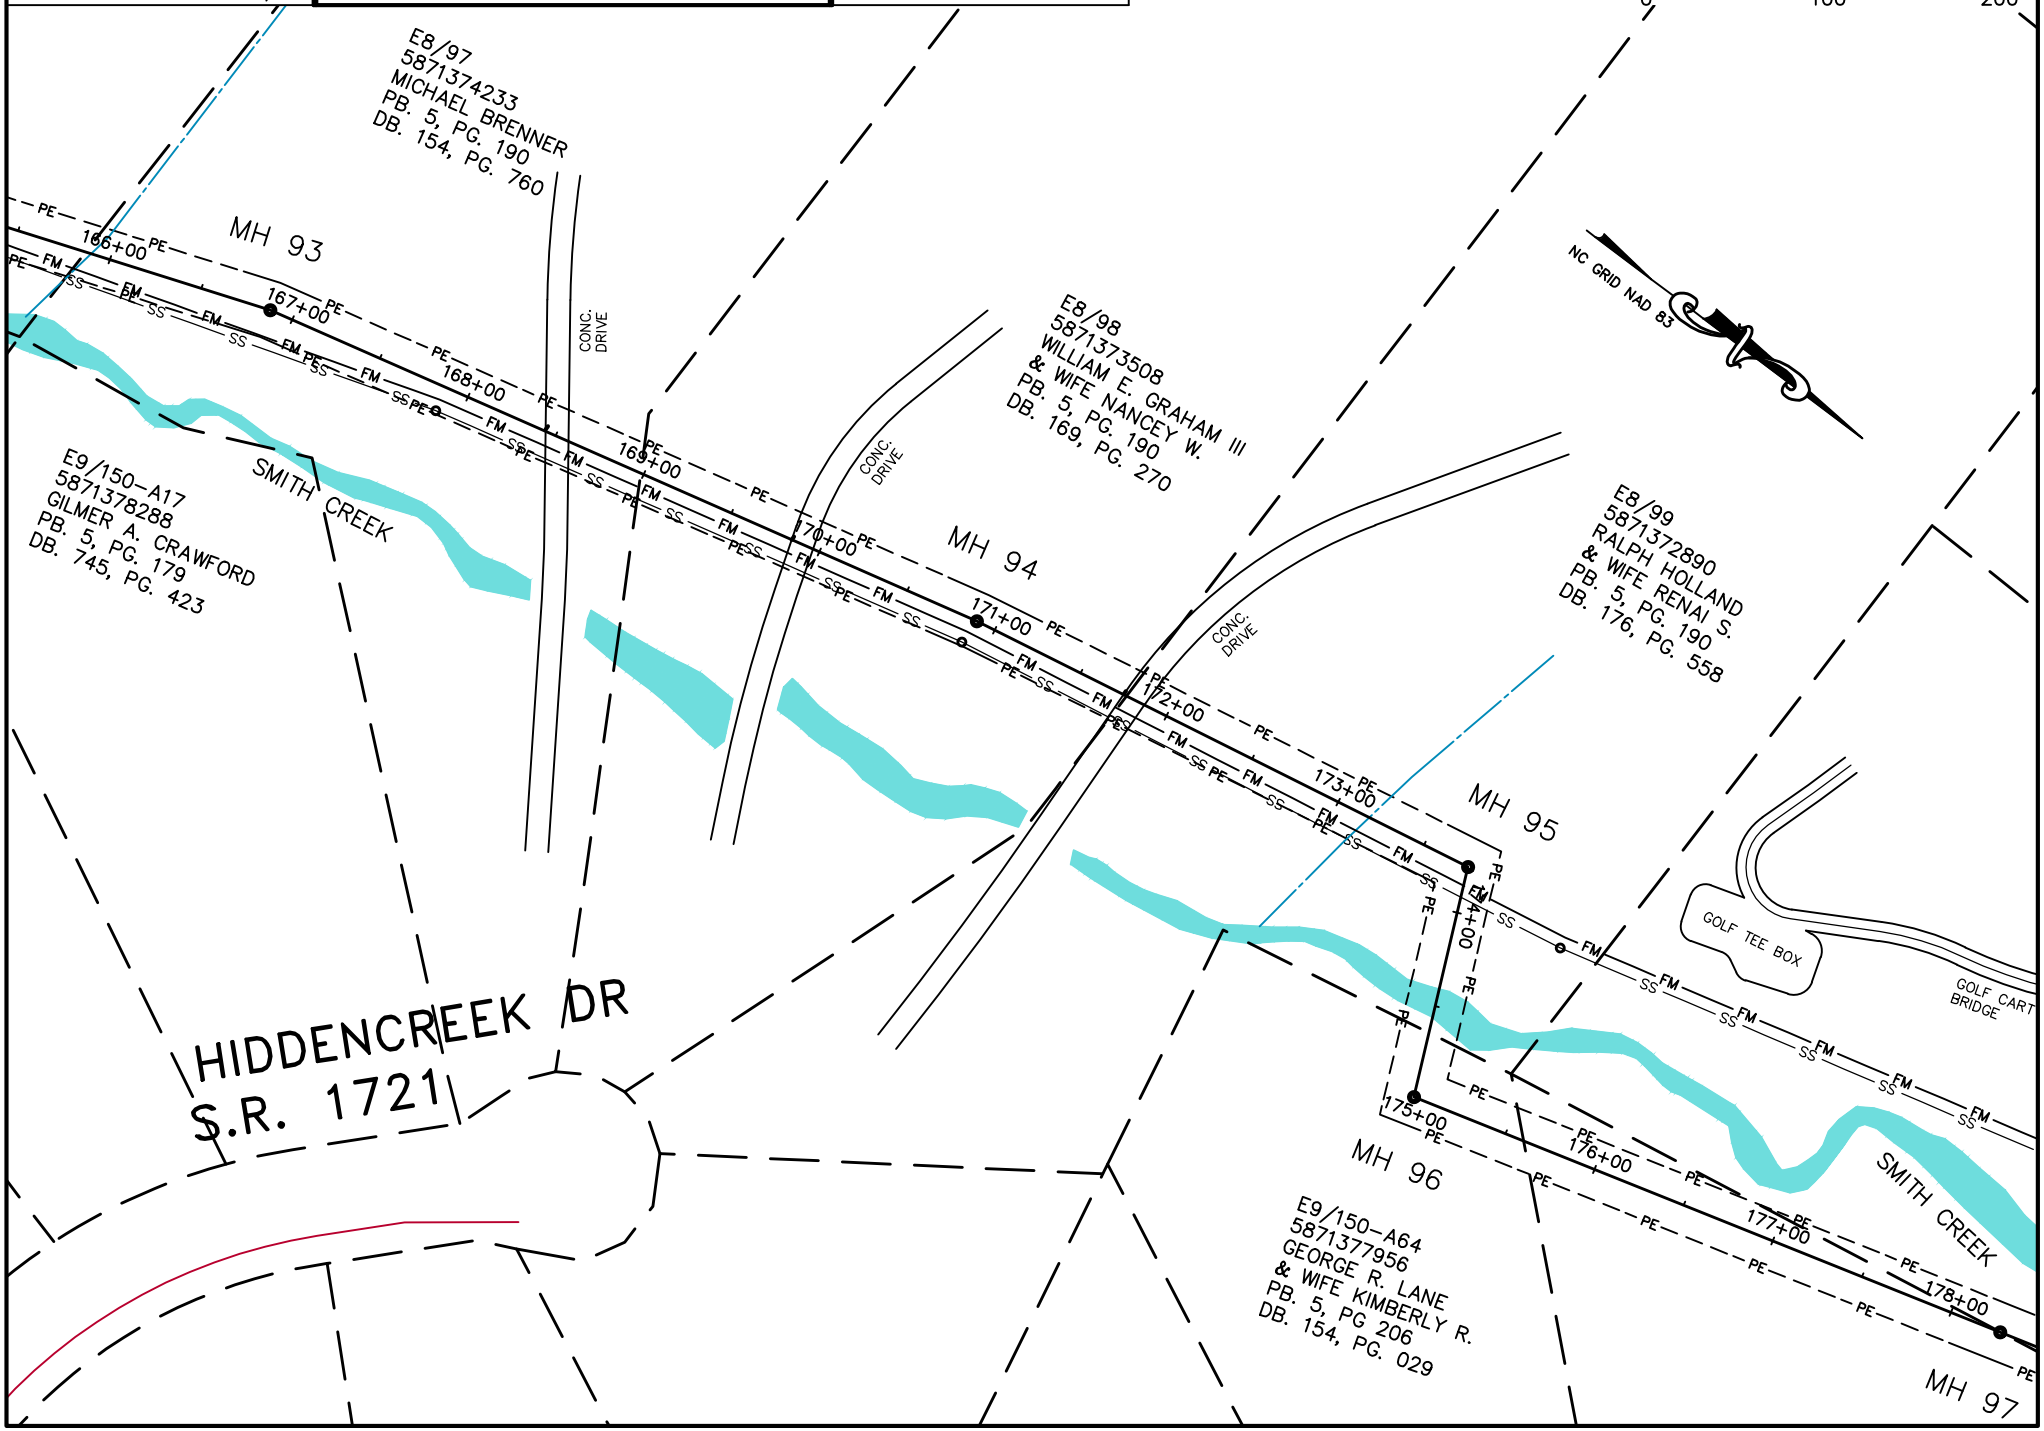

SHEET: 17 OF 20

DATE 4/14

EASTERN DAVIE SEWER
INTERCEPTOR PLAN VIEW

STA 178 TO 188

GREY ENGINEERING, INC.
greyengineering.com Mocksville, N.C. (336)751-2110

SCALE: 1"=100' 100Apln\17
0 100 200

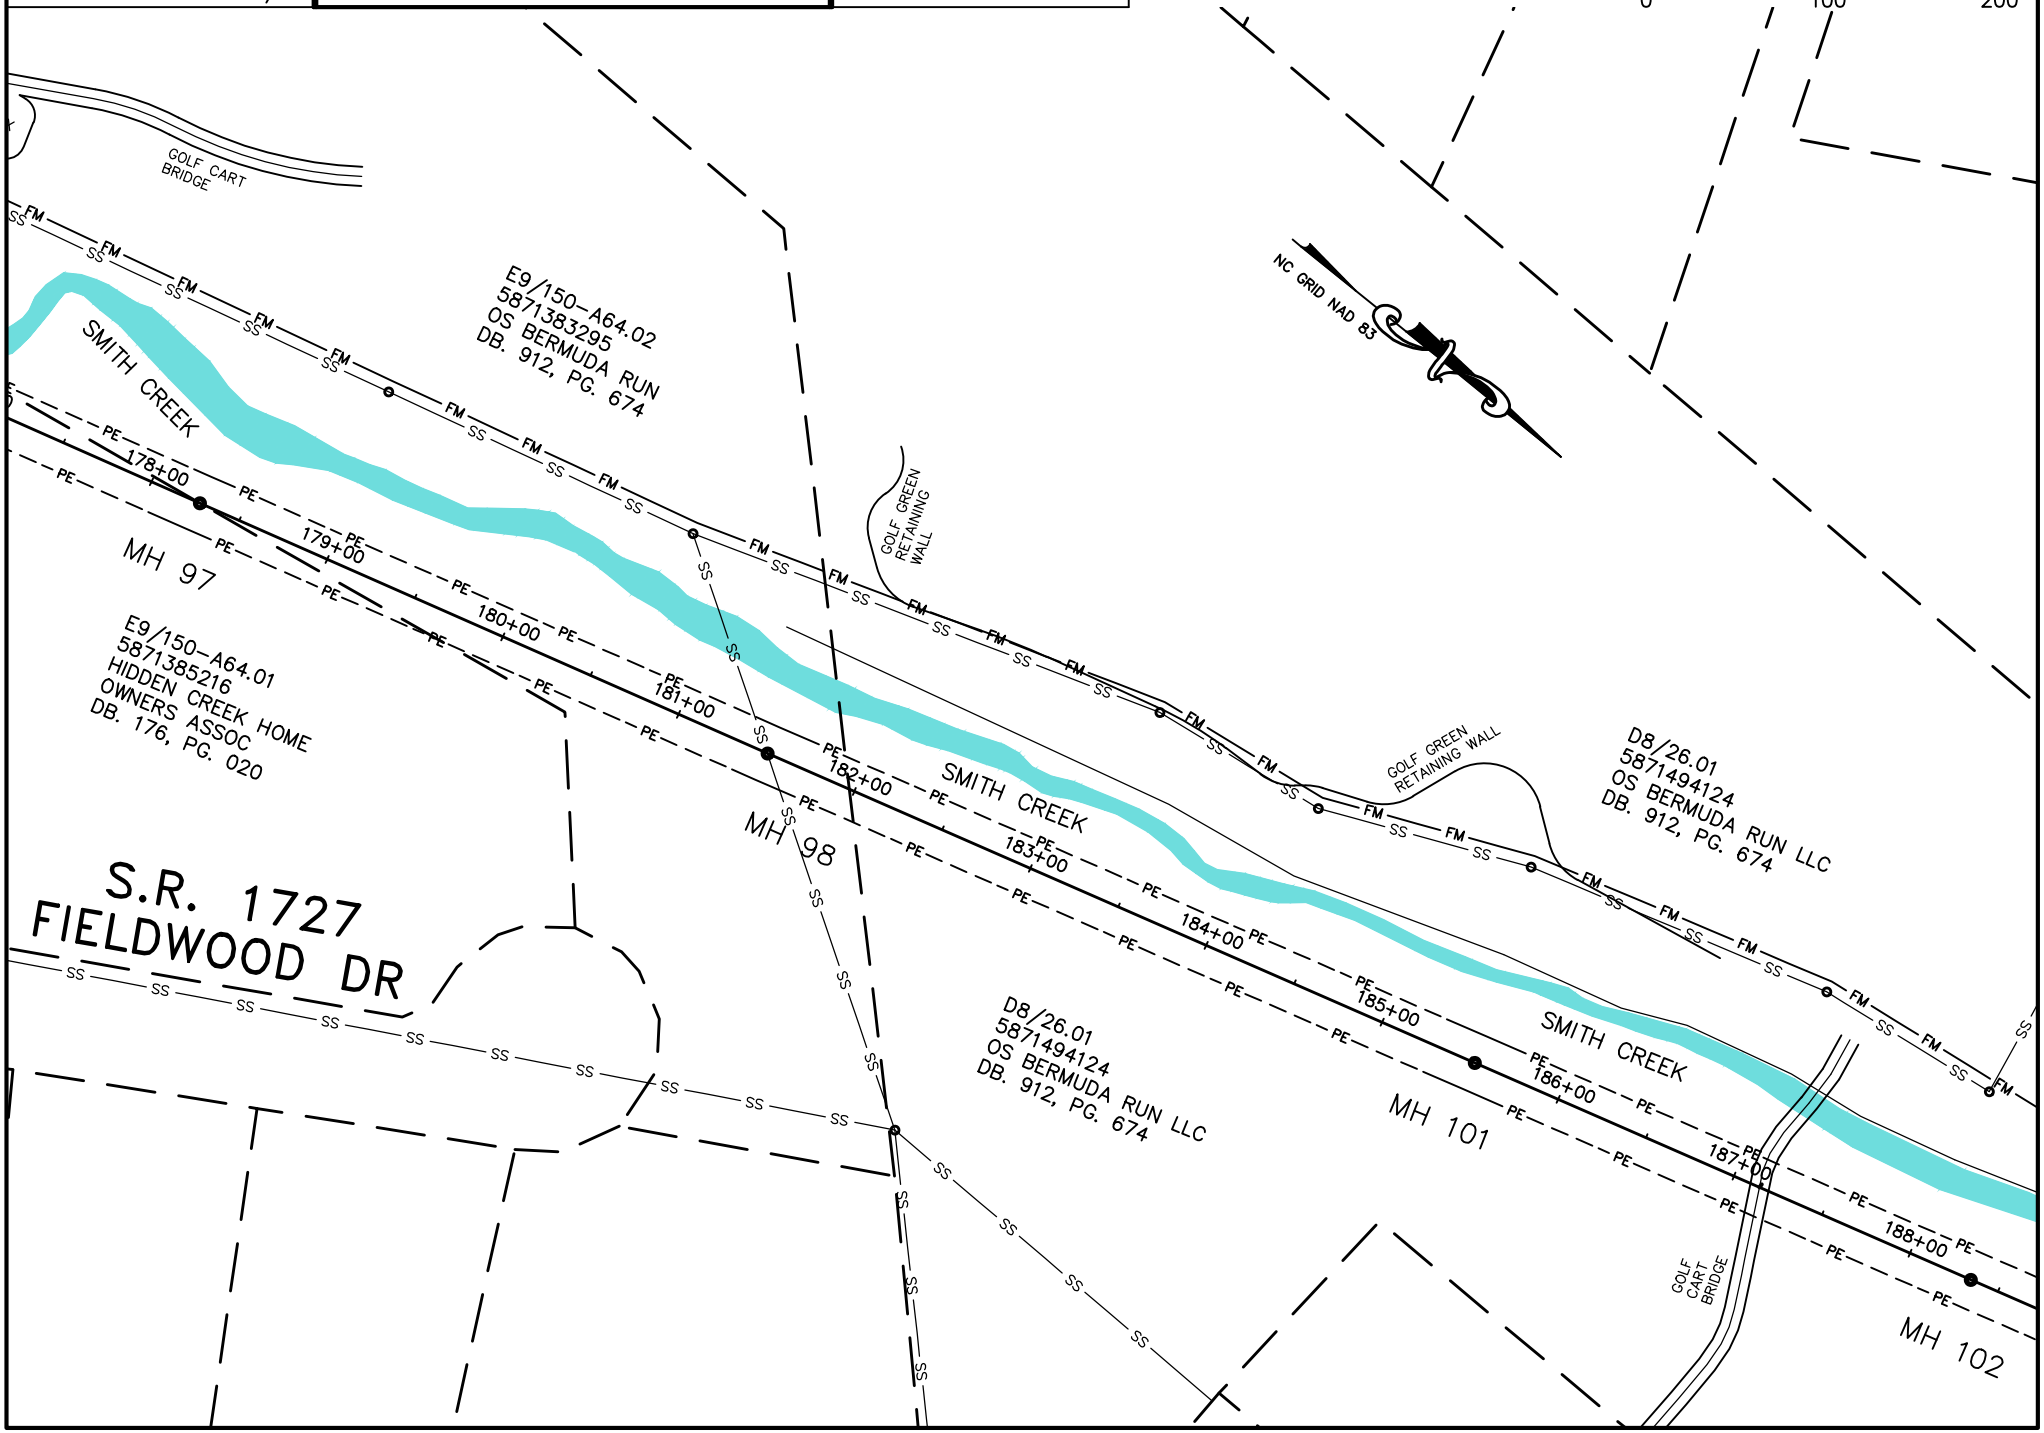

SHEET: 18 OF 20

DATE 4/14

EASTERN DAVIE SEWER
INTERCEPTOR PLAN VIEW

STA 188 TO 199

GREY ENGINEERING, INC.
greyengineering.com Mocksville, N.C. (336)751-2110

SCALE: 1"=100' 100Apln\18
0 100 200

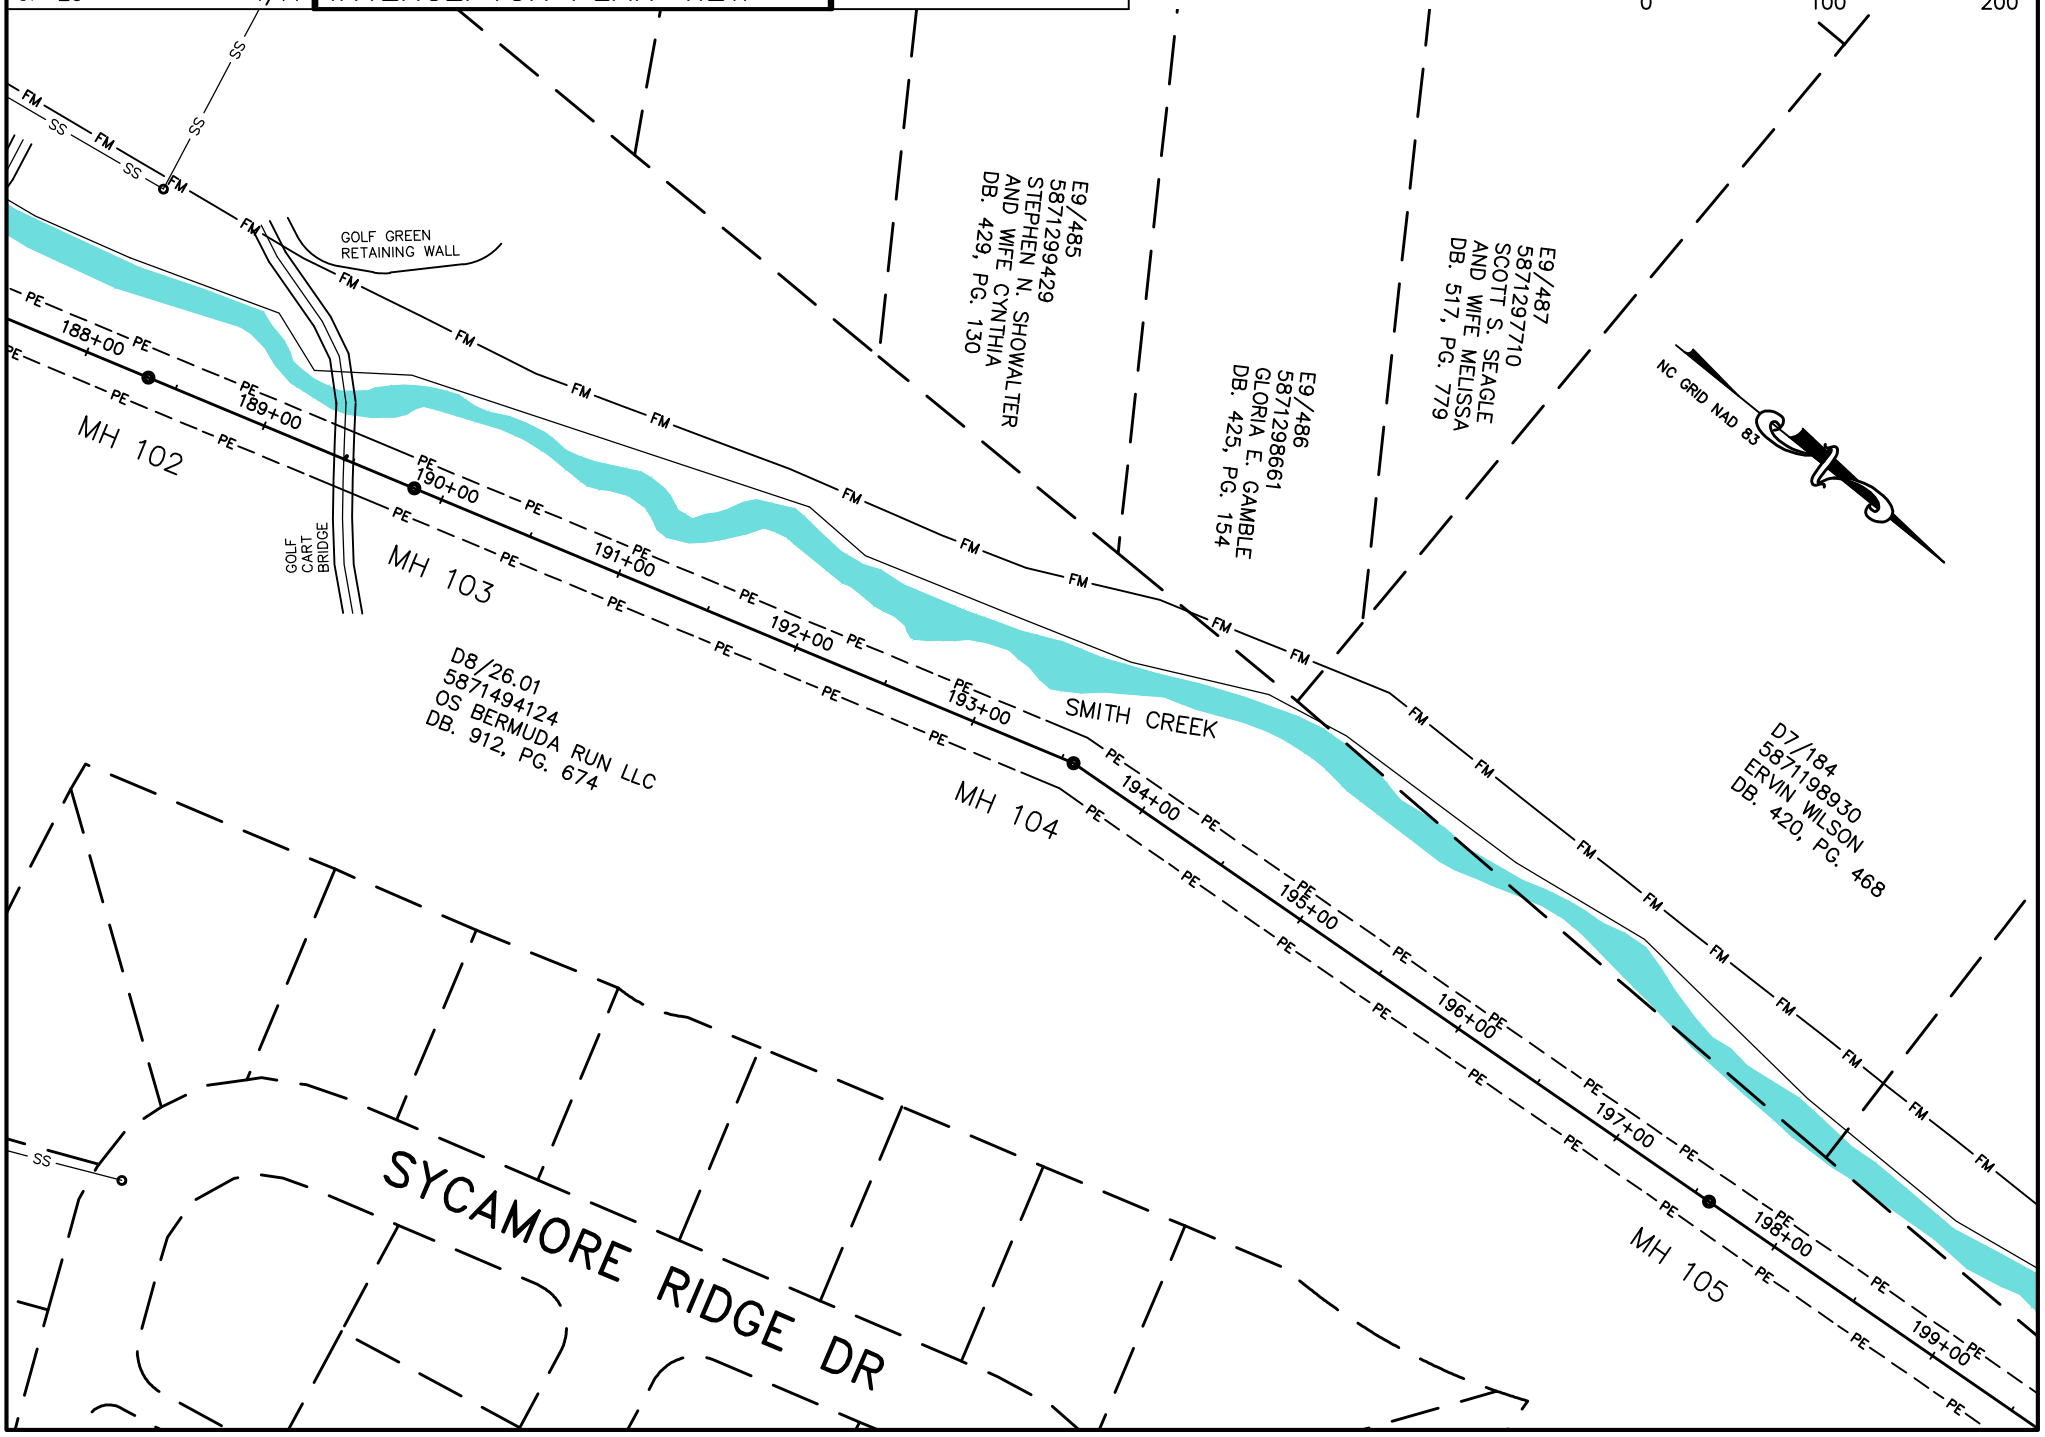

SHEET: 19 OF 20

DATE 4/14

EASTERN DAVIE SEWER
INTERCEPTOR PLAN VIEW

STA 199 TO 209

GREY ENGINEERING, INC.
greyengineering.com Mocksville, N.C. (336)751-2110

SCALE: 1"=100' 100Apln\19
0 100 200

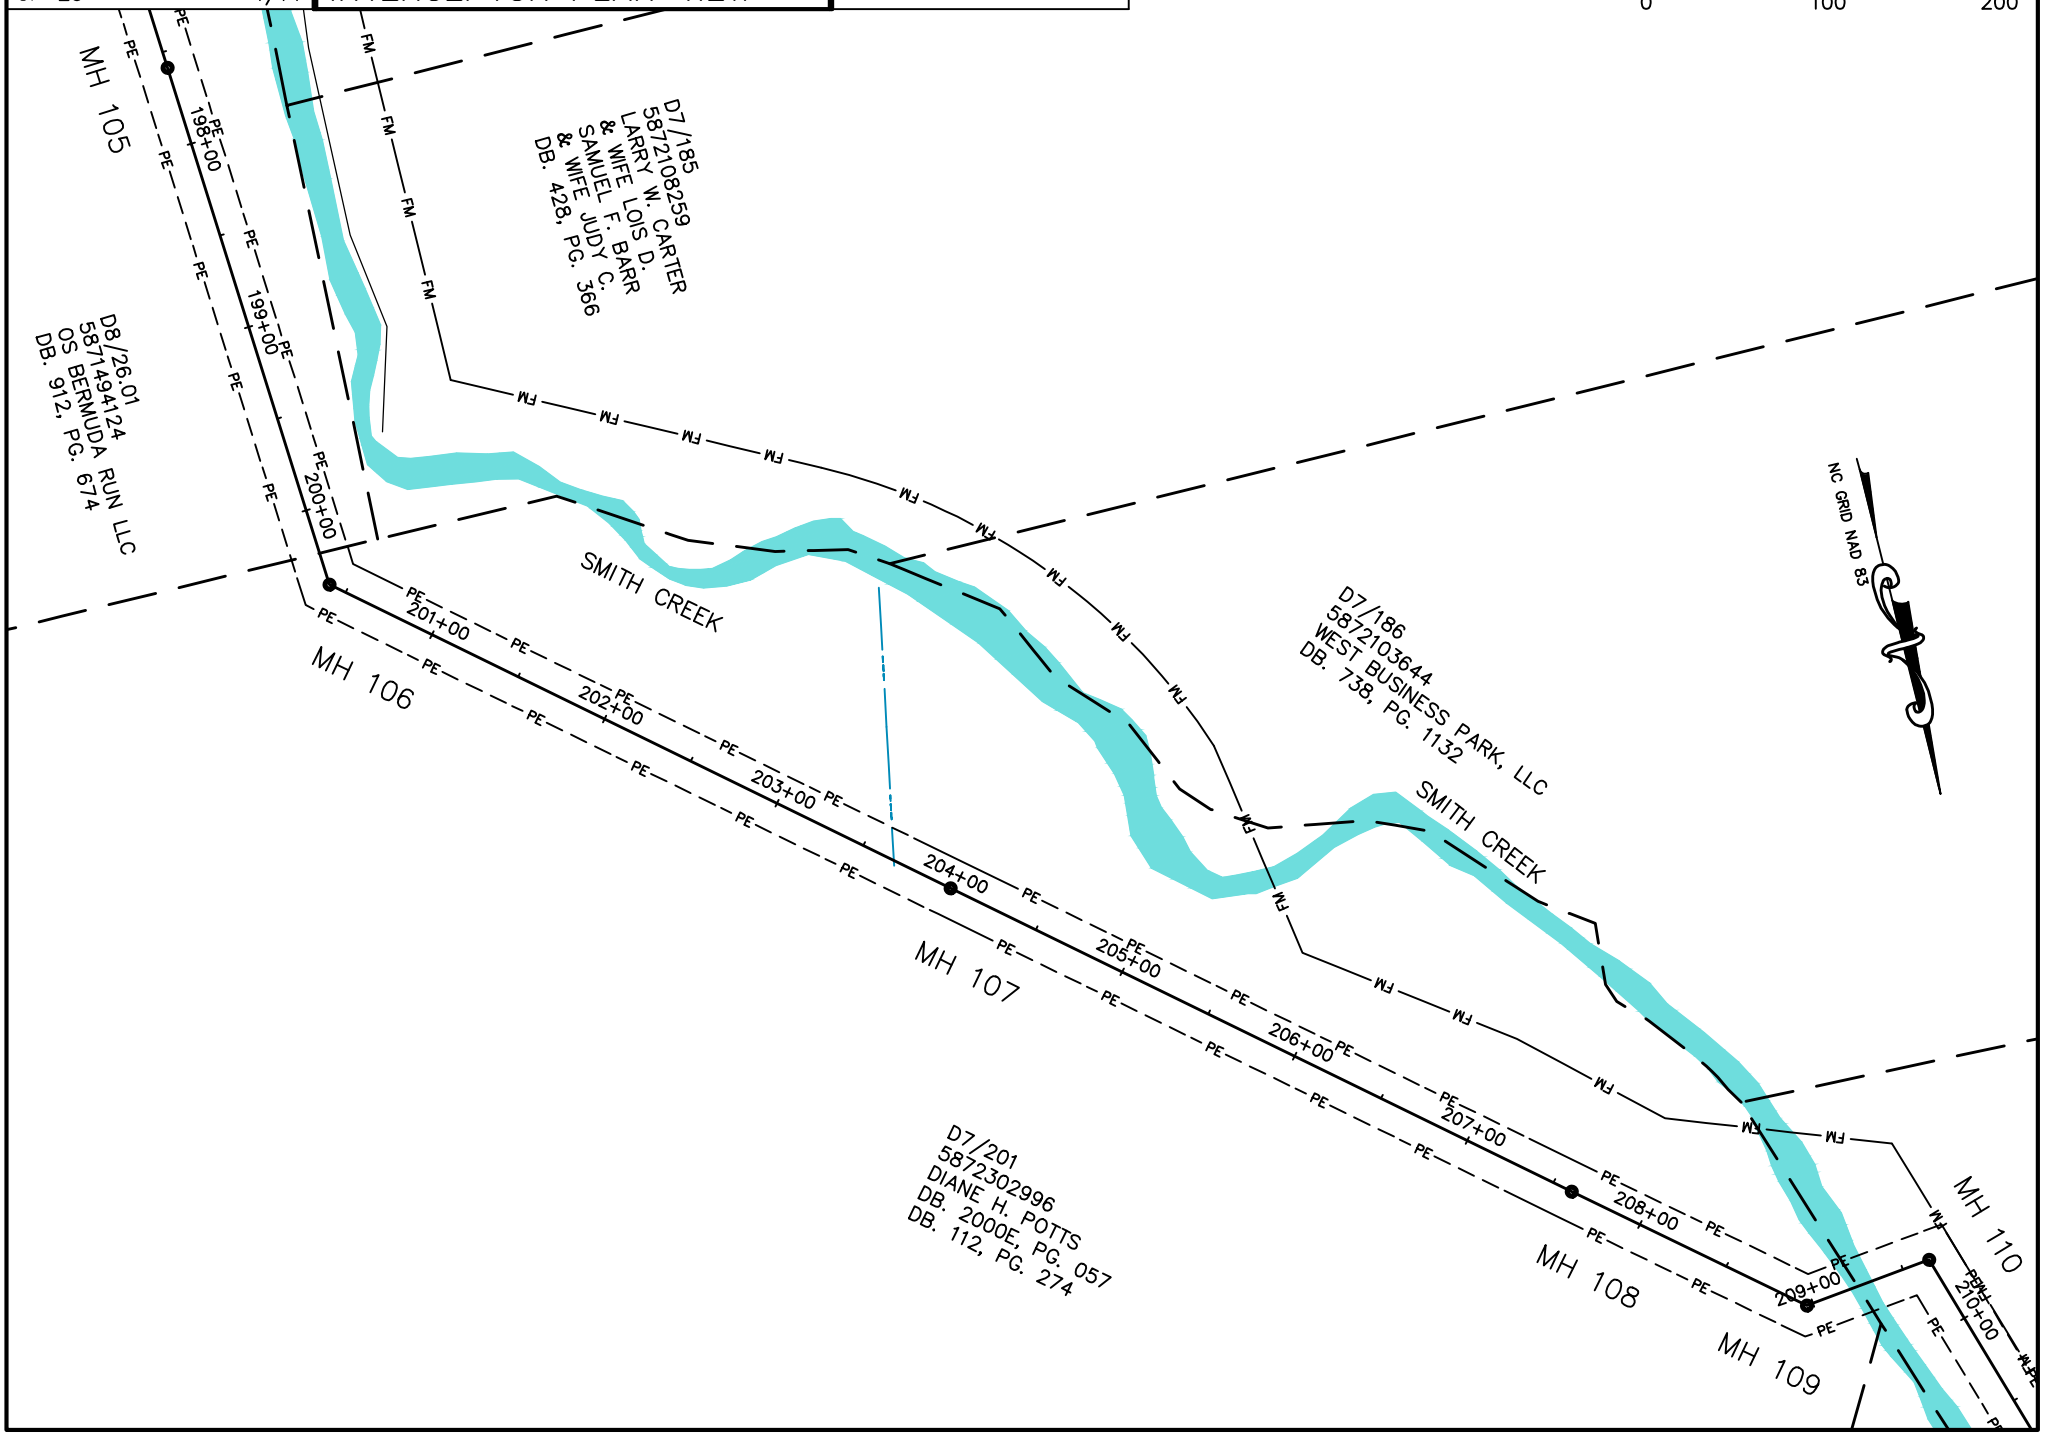

SHEET: 20 OF 20

DATE 4/14

EASTERN DAVIE SEWER
INTERCEPTOR PLAN VIEW

STA 207 TO 217

GREY ENGINEERING, INC.
greyengineering.com Mocksville, N.C. (336)751-2110
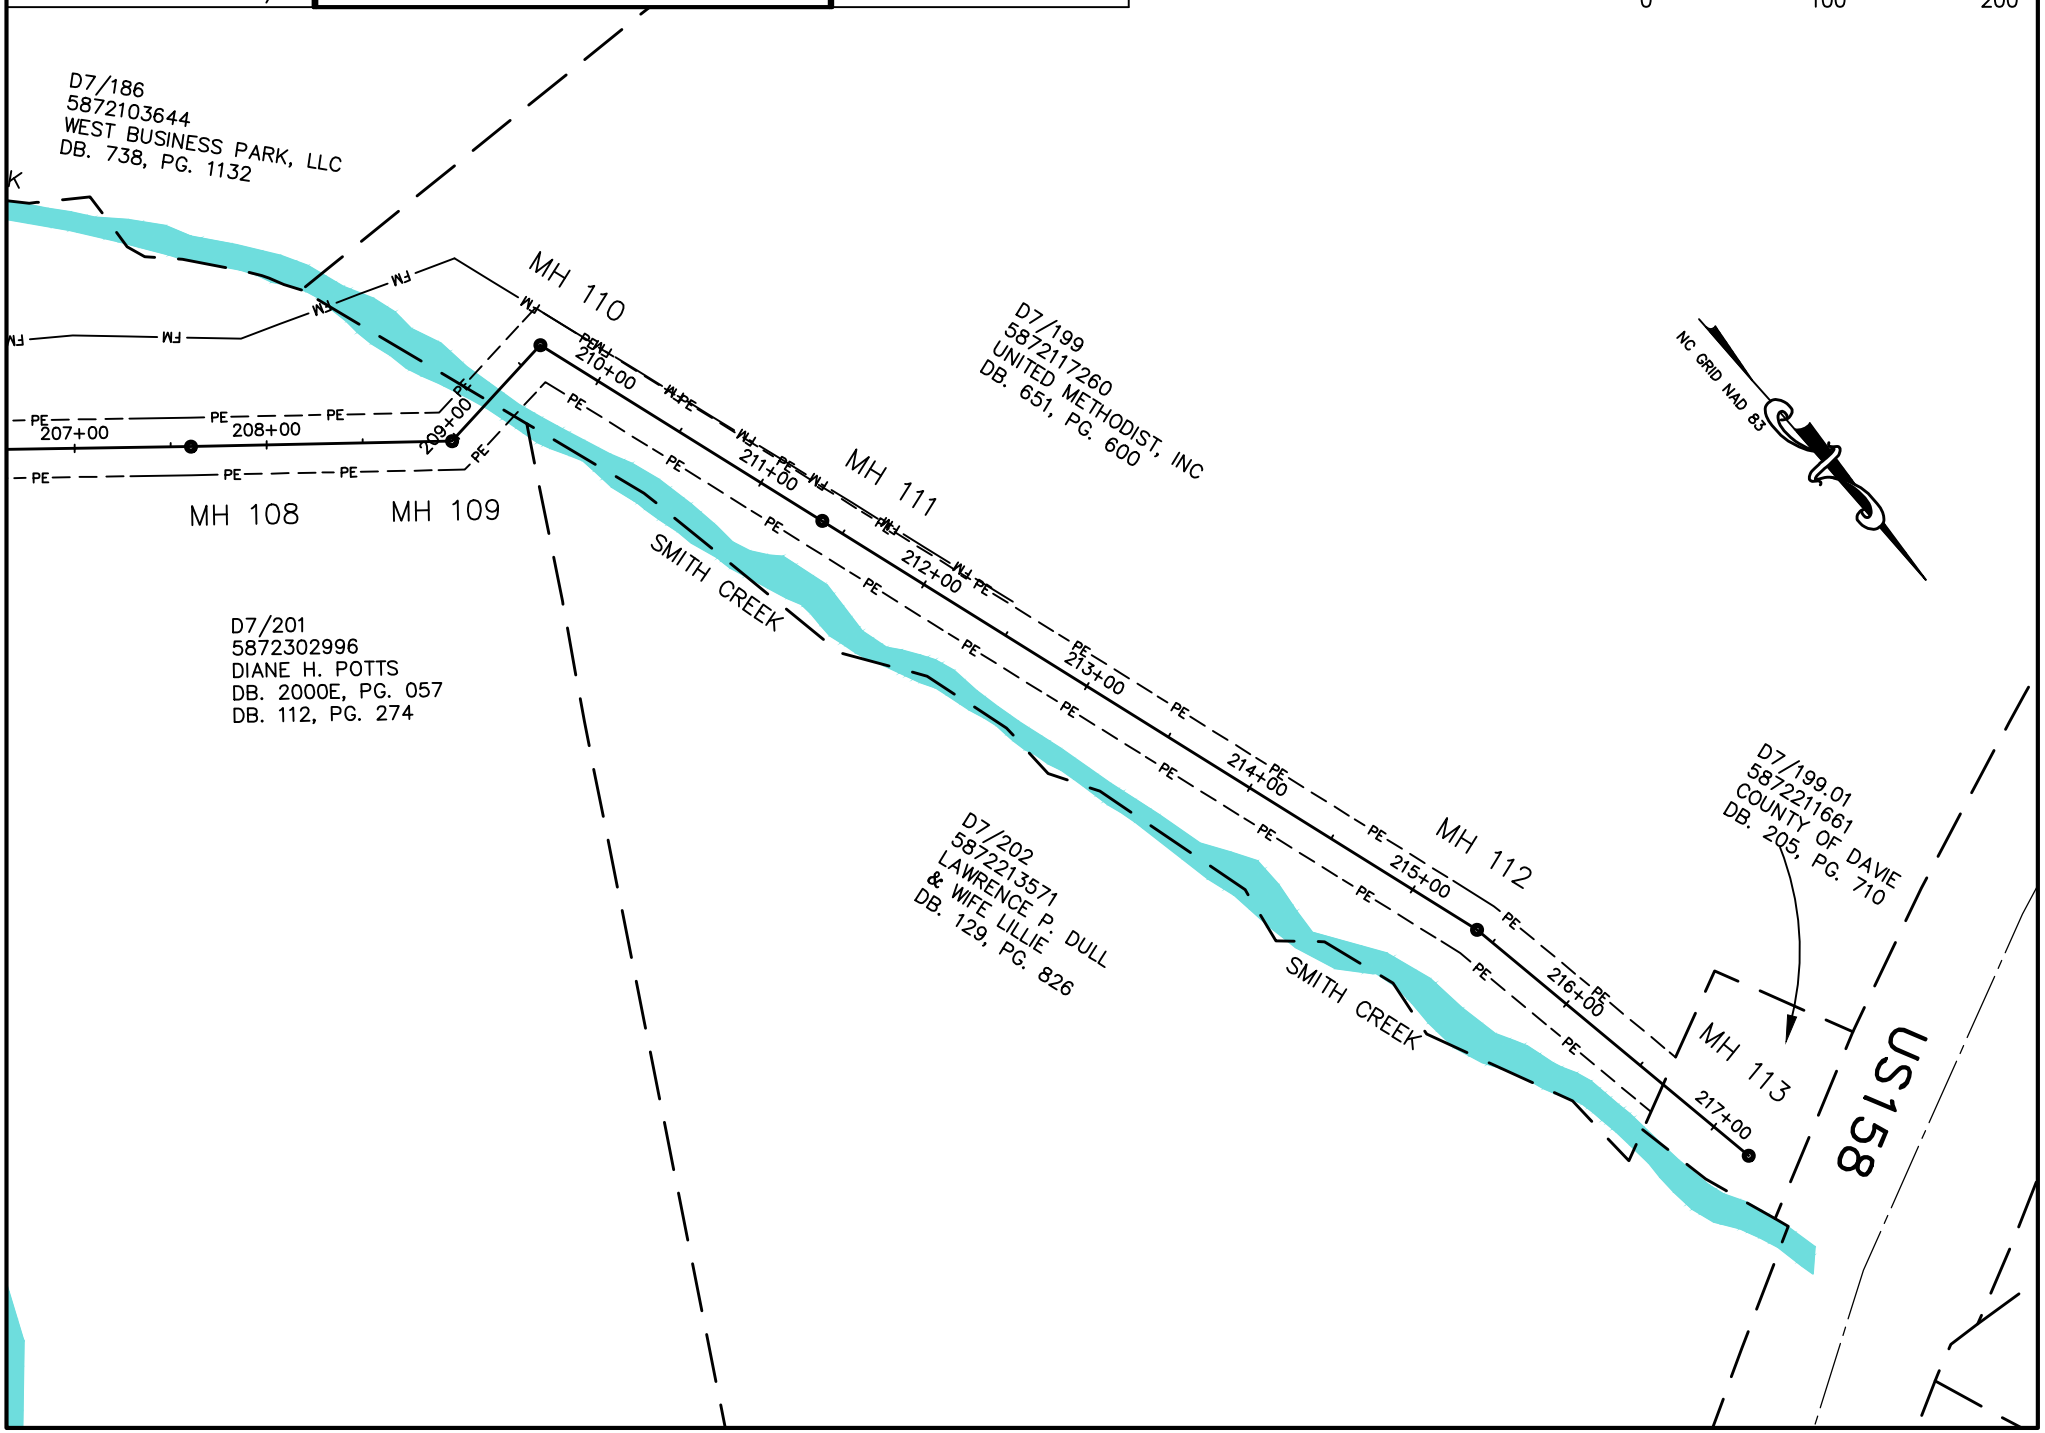
SCALE: 1"=100' 100Apln\20
0 100 200