Appendix E

Eastern Davie Interceptor Plans and Profile and Forcemain Plans

E-2: Interceptor Profile Views

SHEET: 1 OF 12 | DATE 4/14

EASTERN DAVIE SEWER
INTERCEPTOR PROFILES

MH 1 TO 3

GREY ENGINEERING, INC.
greyengineering.com Mocksville, N.C. (336)751-2110

SCALES:
1"= 100' HOR
1"= 10' VER

_100vApfl\1

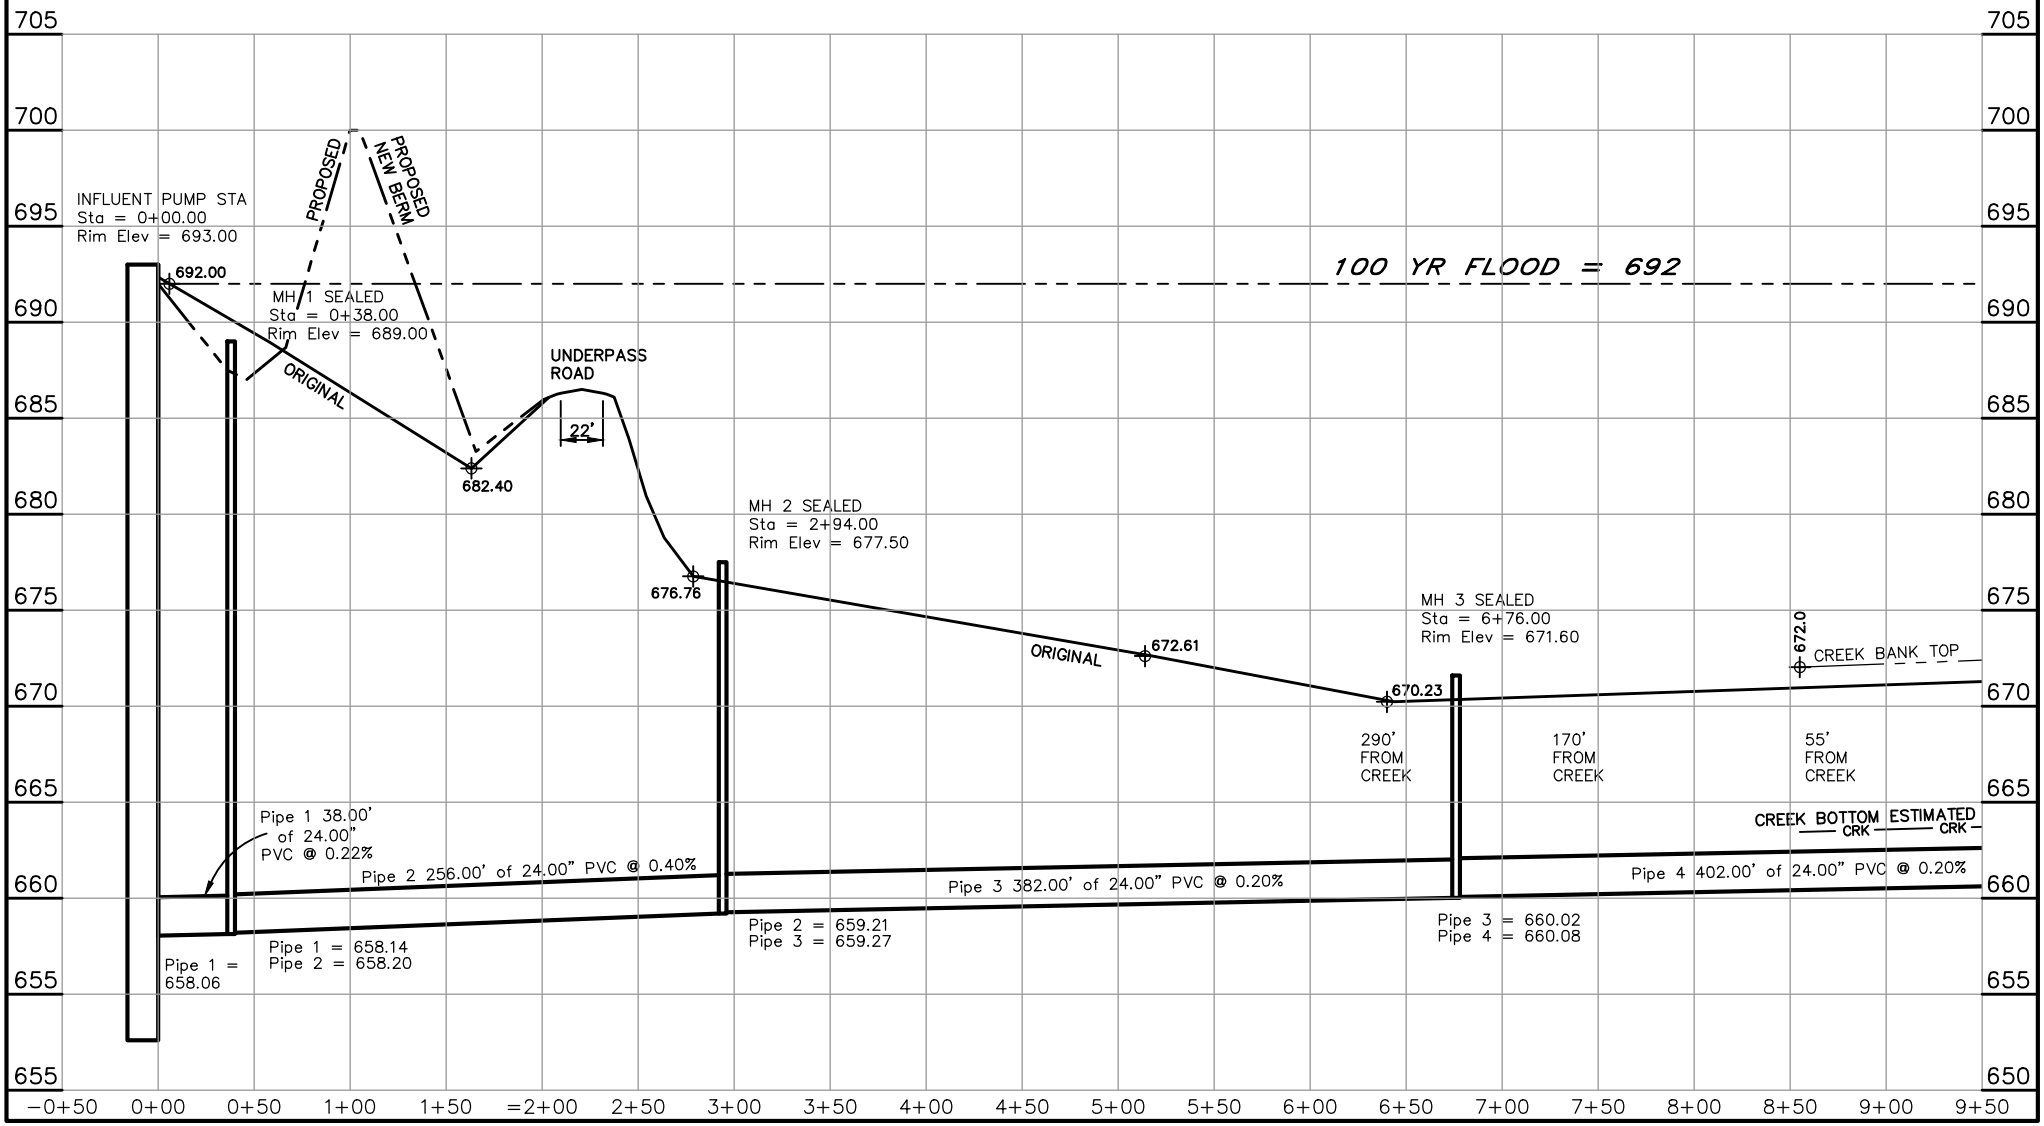

SHEET: 2 OF 12

DATE 4/14

EASTERN DAVIE SEWER
INTERCEPTOR PROFILES

MH 4 TO 11

GREY ENGINEERING, INC.
greyengineering.com Mocksville, N.C. (336)751-2110

SCALES:
1"= 100' HOR
1"= 10' VER

_100vApfl\2

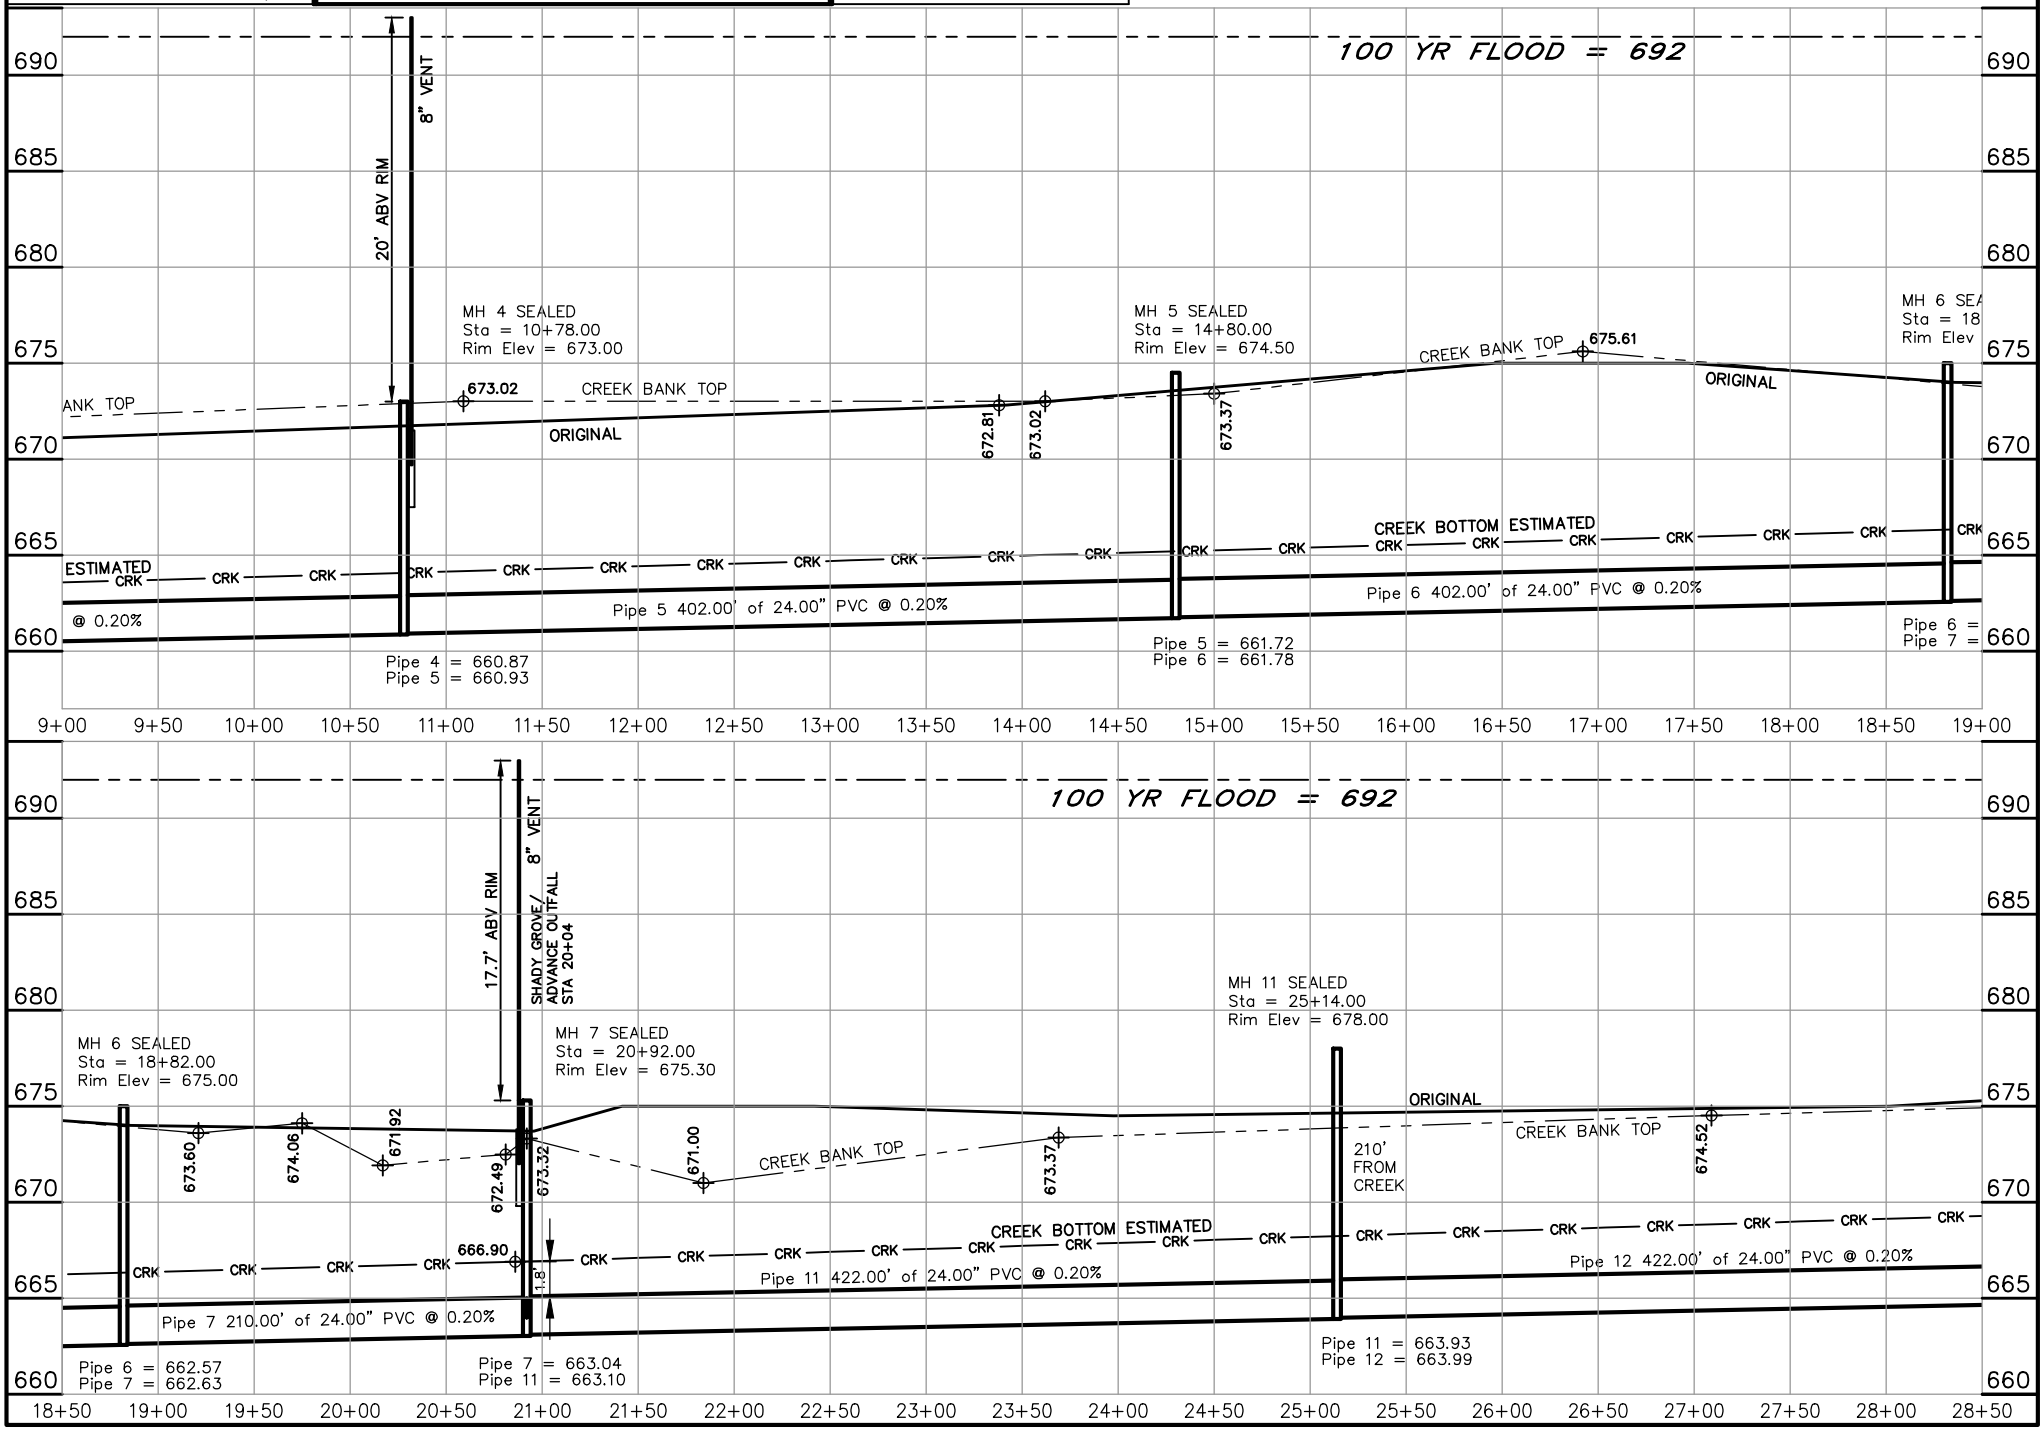

SHEET: 3 OF 12 | DATE 4/14

EASTERN DAVIE SEWER
INTERCEPTOR PROFILES

MH 12 TO 17

GREY ENGINEERING, INC.
greyengineering.com Mocksville, N.C. (336)751-2110

SCALES:
1"= 100' HOR
1"= 10' VER

_100vApfl\3

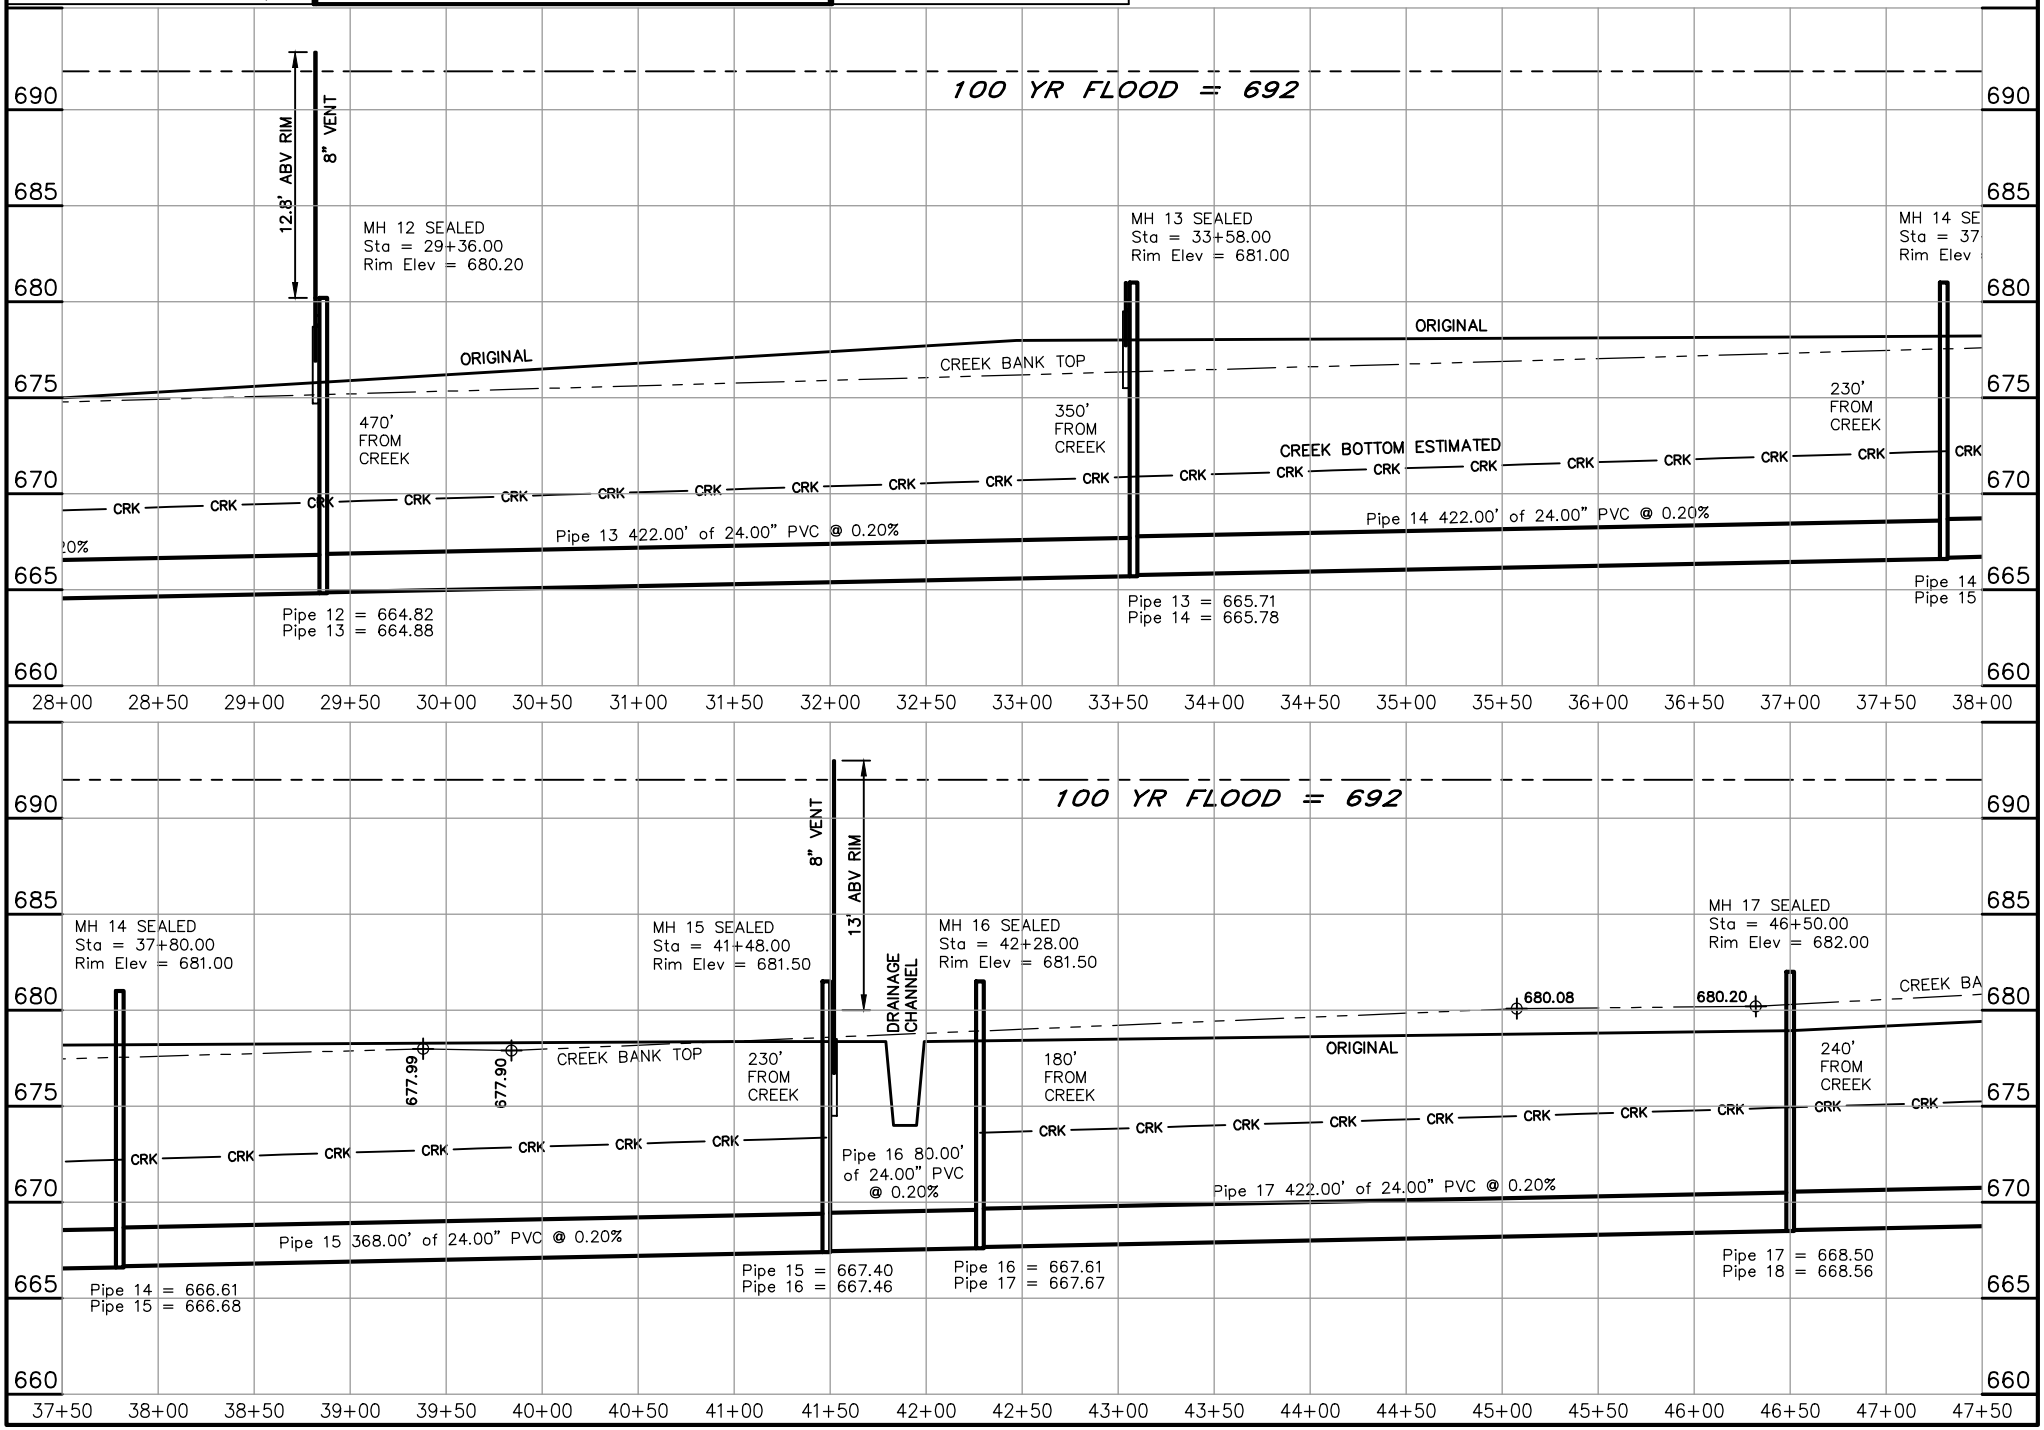

SHEET: 4 OF 12 | DATE 4/14

EASTERN DAVIE SEWER
INTERCEPTOR PROFILES
MH 18 TO 24

GREY ENGINEERING, INC.
greyengineering.com Mocksville, N.C. (336)751-2110

SCALES:
1"= 100' HOR
1"= 10' VER

_100vApfl\4

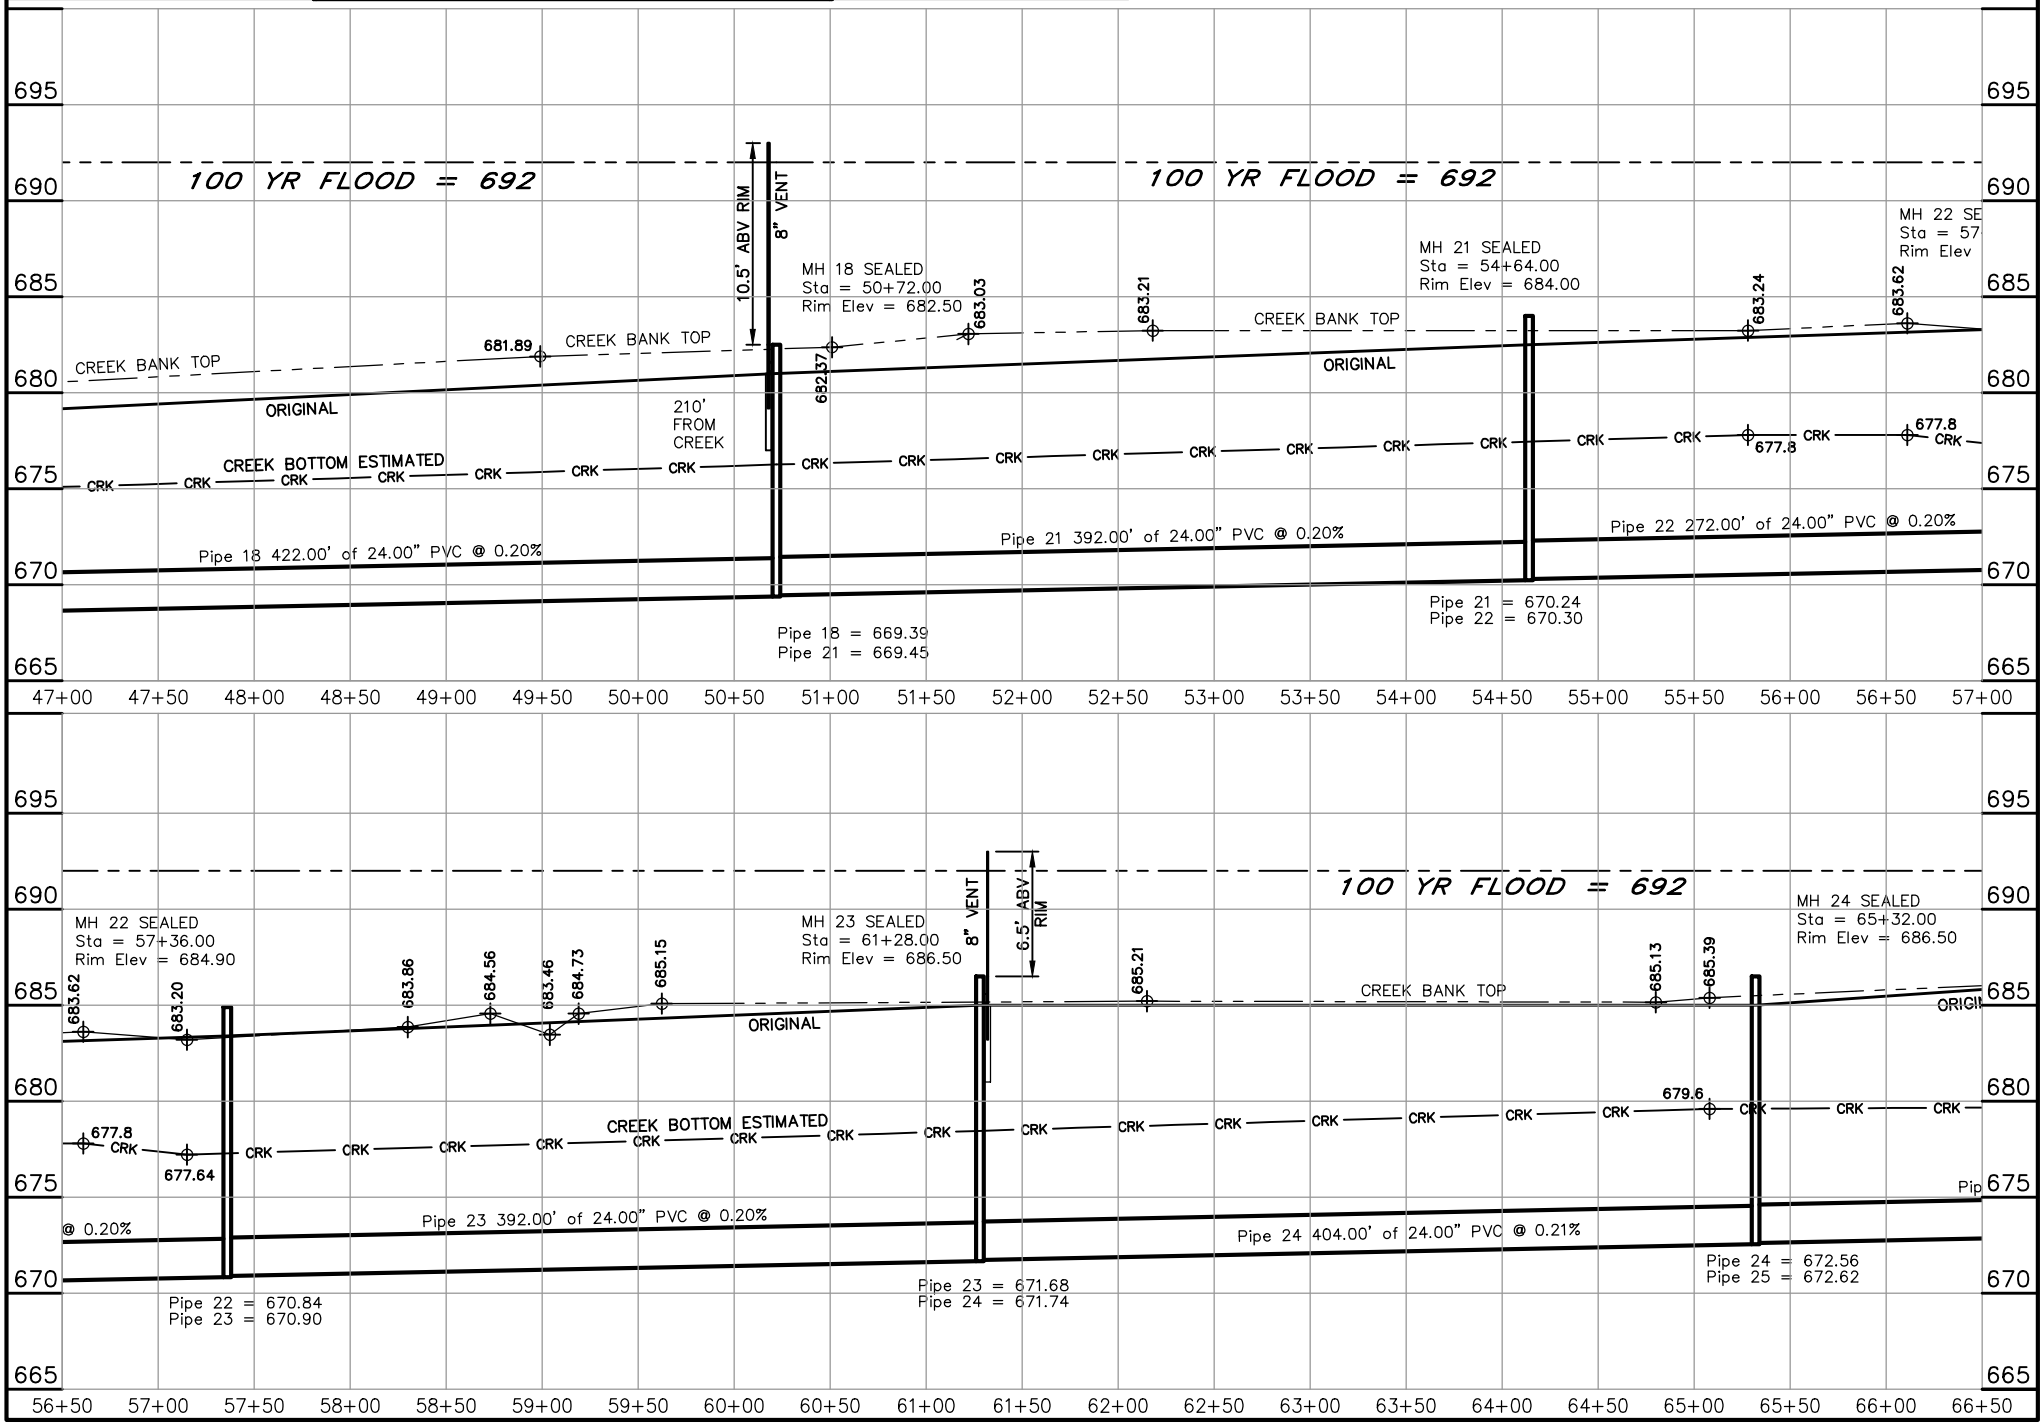

SHEET: 5 OF 12 | DATE 4/14

EASTERN DAVIE SEWER
INTERCEPTOR PROFILES

MH 25 TO 38

GREY ENGINEERING, INC.
greyengineering.com Mocksville, N.C. (336)751-2110

SCALES:
1"= 100' HOR
1"= 10' VER

_100vApfl\5

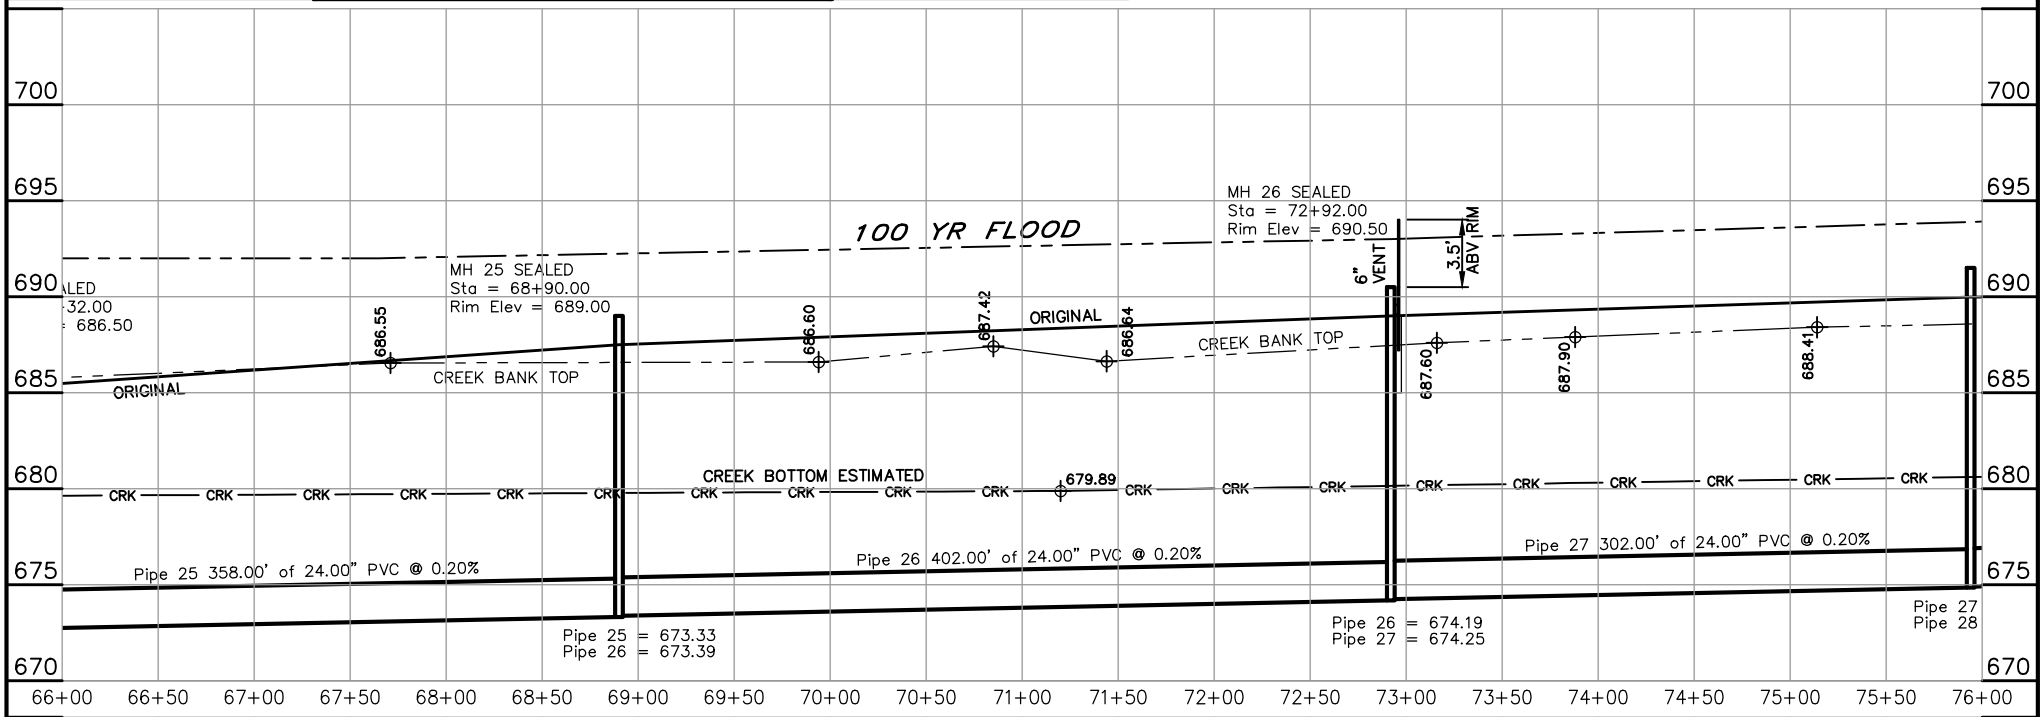

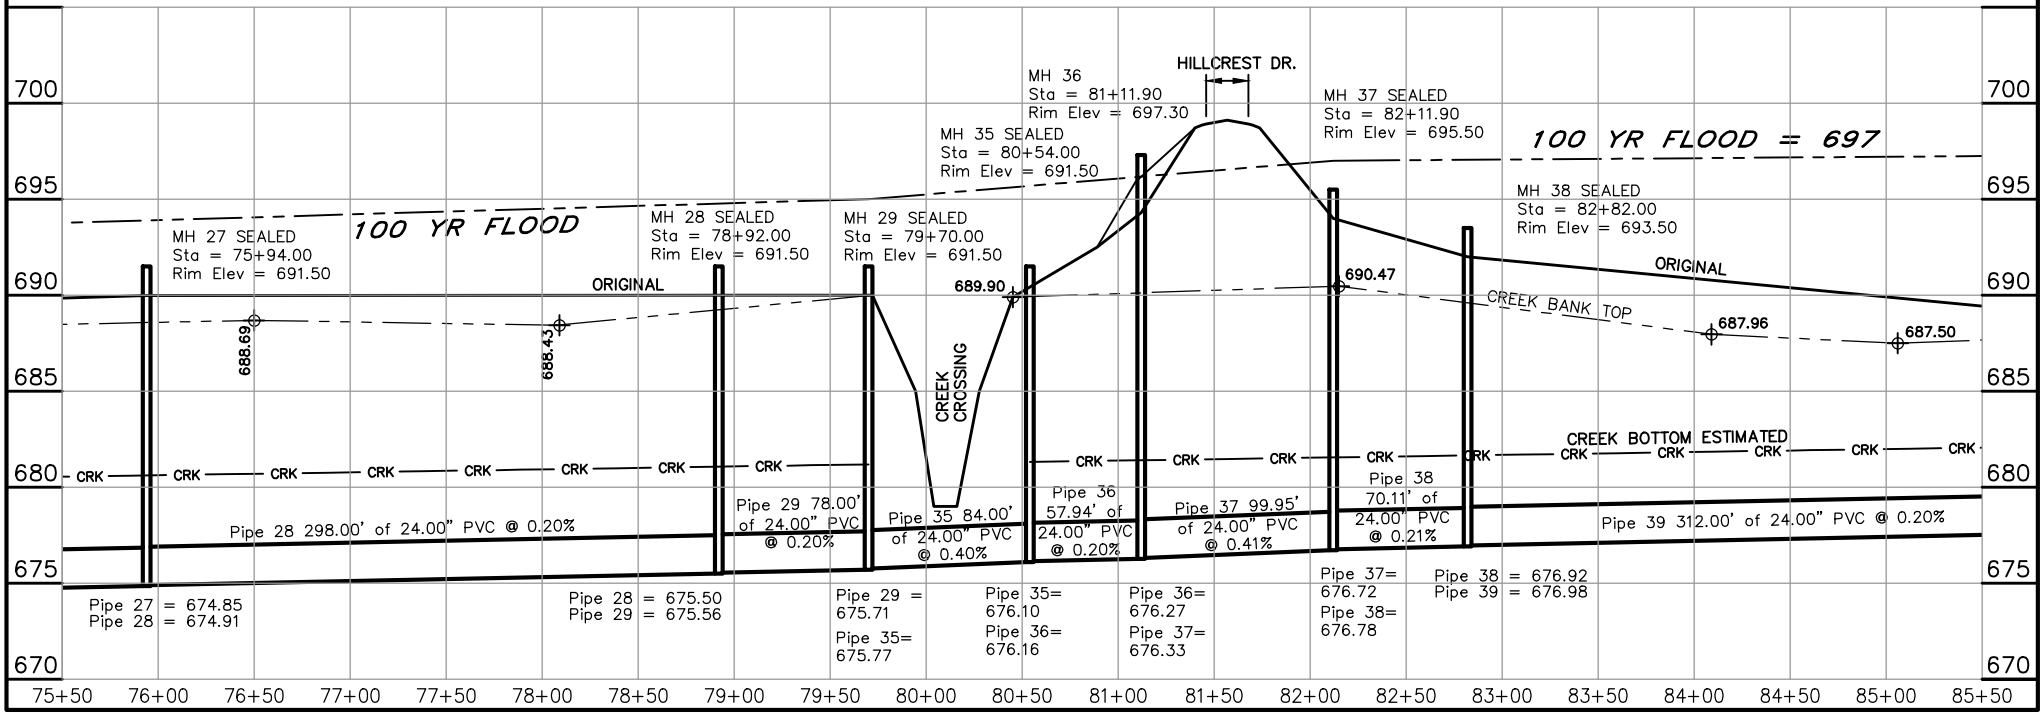

SHEET: 6 OF 12 | DATE 4/14

EASTERN DAVIE SEWER
INTERCEPTOR PROFILES

MH 39 TO 51

GREY ENGINEERING, INC.
greyengineering.com Mocksville, N.C. (336)751-2110

SCALES:
1"= 100' HOR
1"= 10' VER

_100vApfl\6

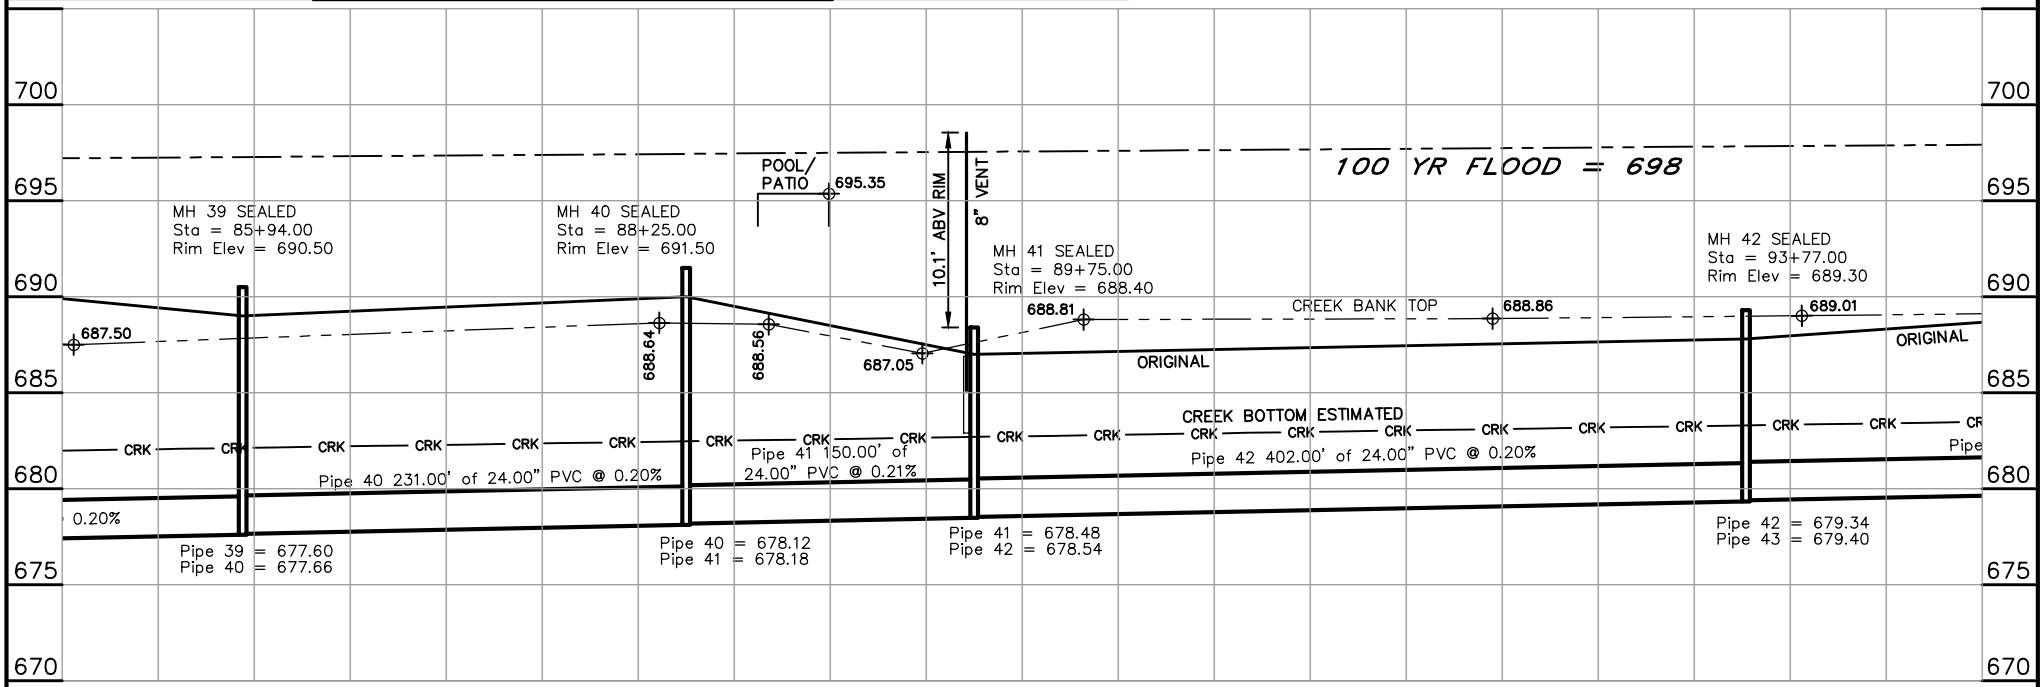

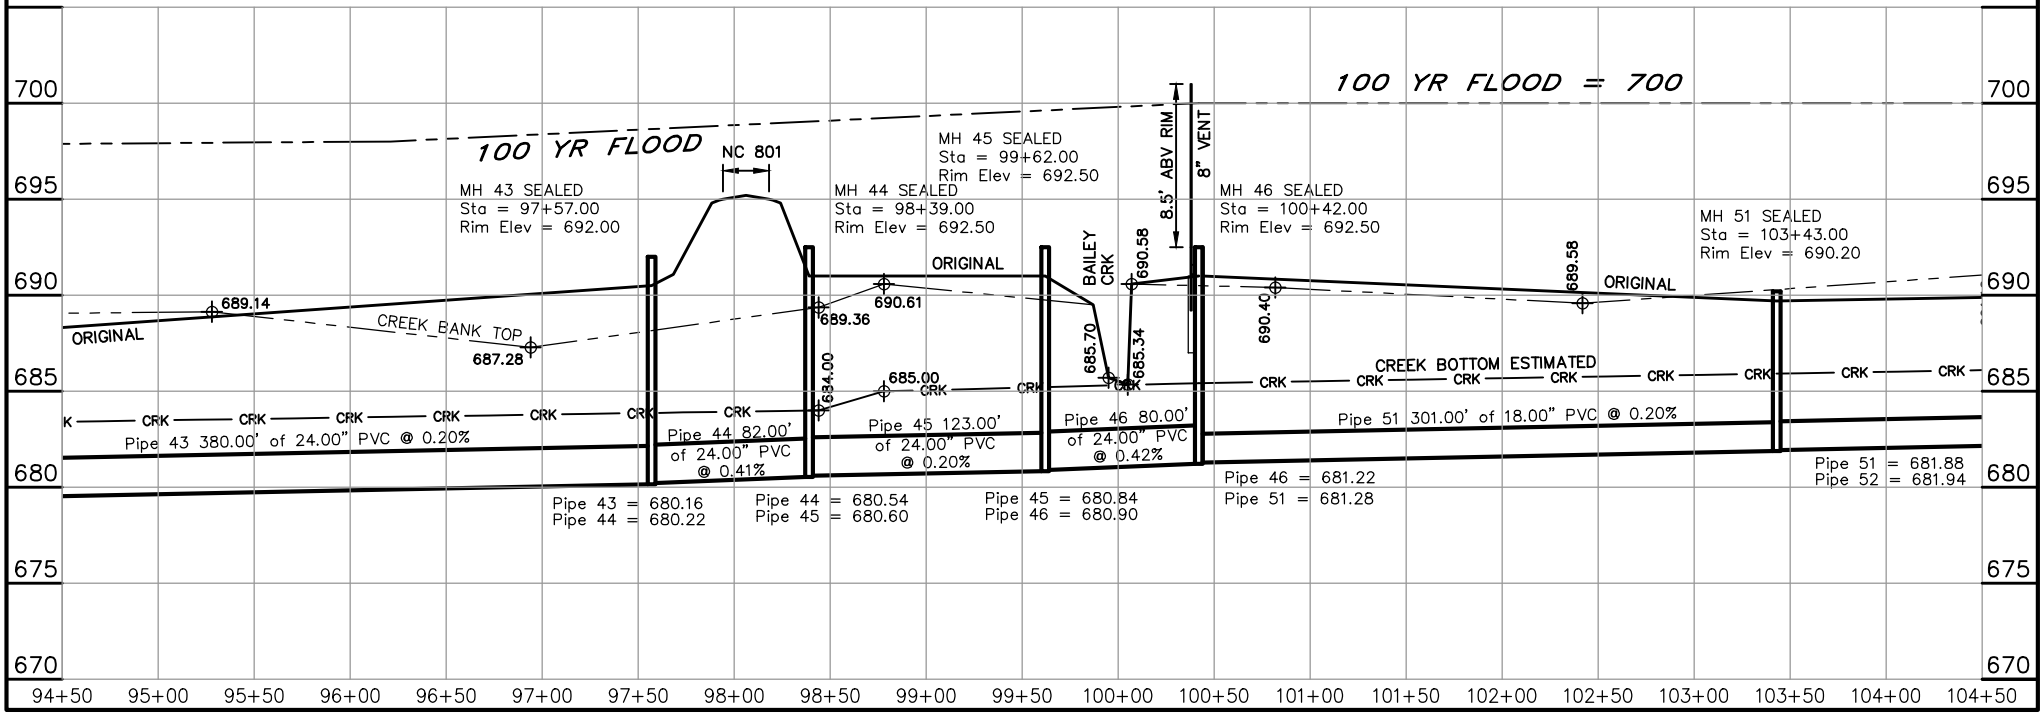

SHEET: 7 OF 12

DATE 4/14

EASTERN DAVIE SEWER
INTERCEPTOR PROFILES

MH 52 TO 60

GREY ENGINEERING, INC.
greyengineering.com Mocksville, N.C. (336)751-2110

SCALES:
1"= 100' HOR
1"= 10' VER

_100vApfl\7

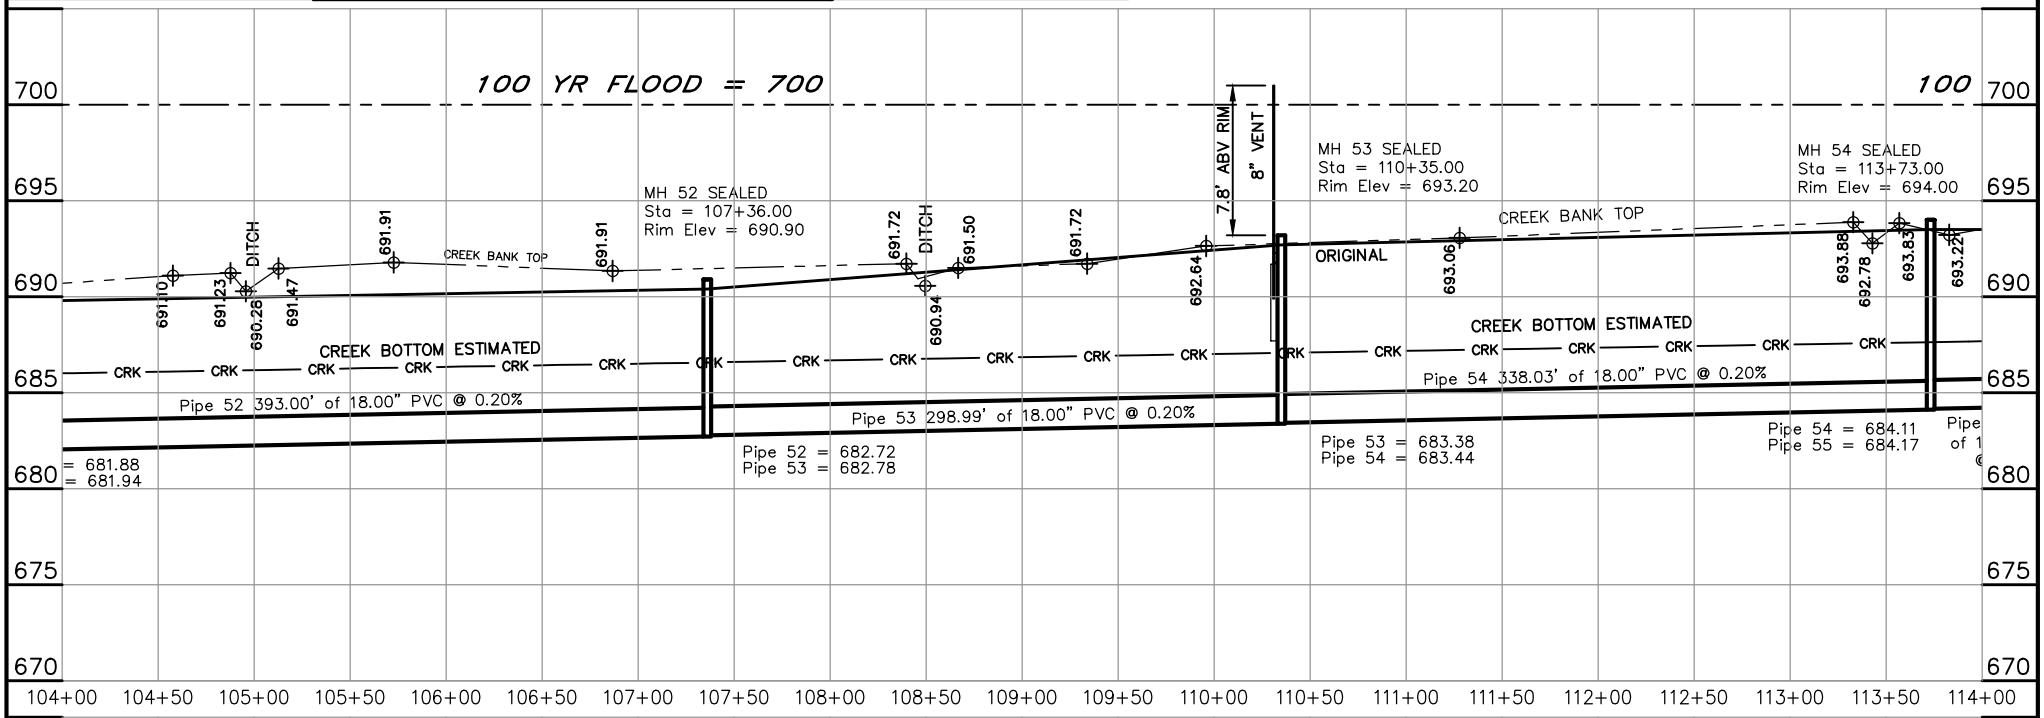

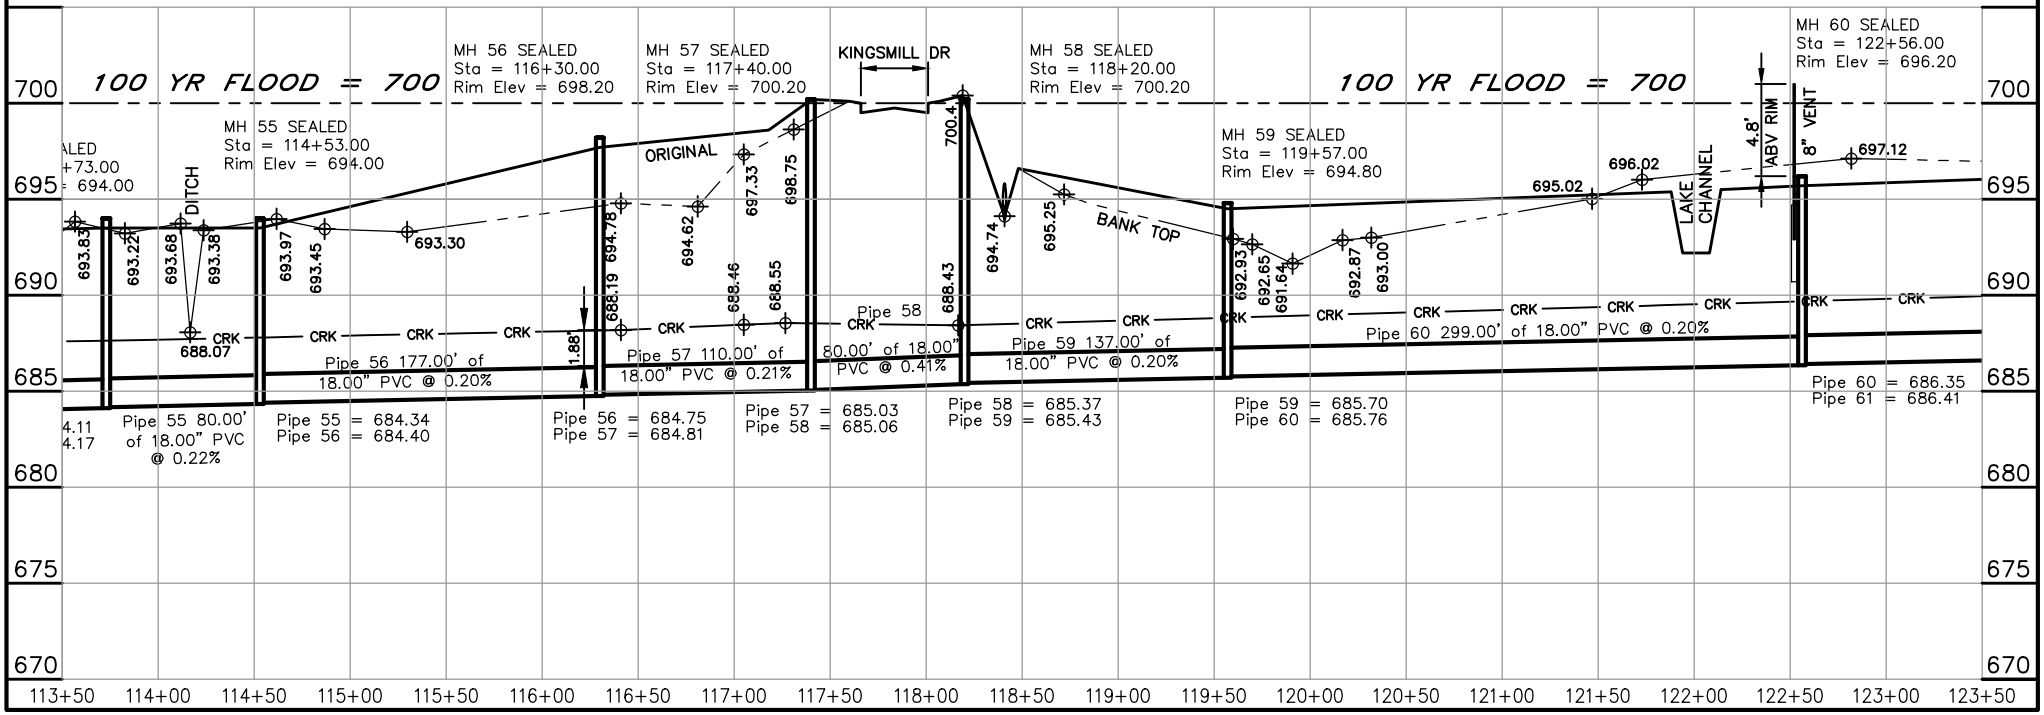

SHEET: 8 OF 12 | DATE 4/14

EASTERN DAVIE SEWER INTERCEPTOR PROFILES

MH 61 TO 75

GREY ENGINEERING, INC.
greyengineering.com Mocksville, N.C. (336)751-2110

SCALES:
1"= 100' HOR
1"= 10' VER

_100vApfl\8

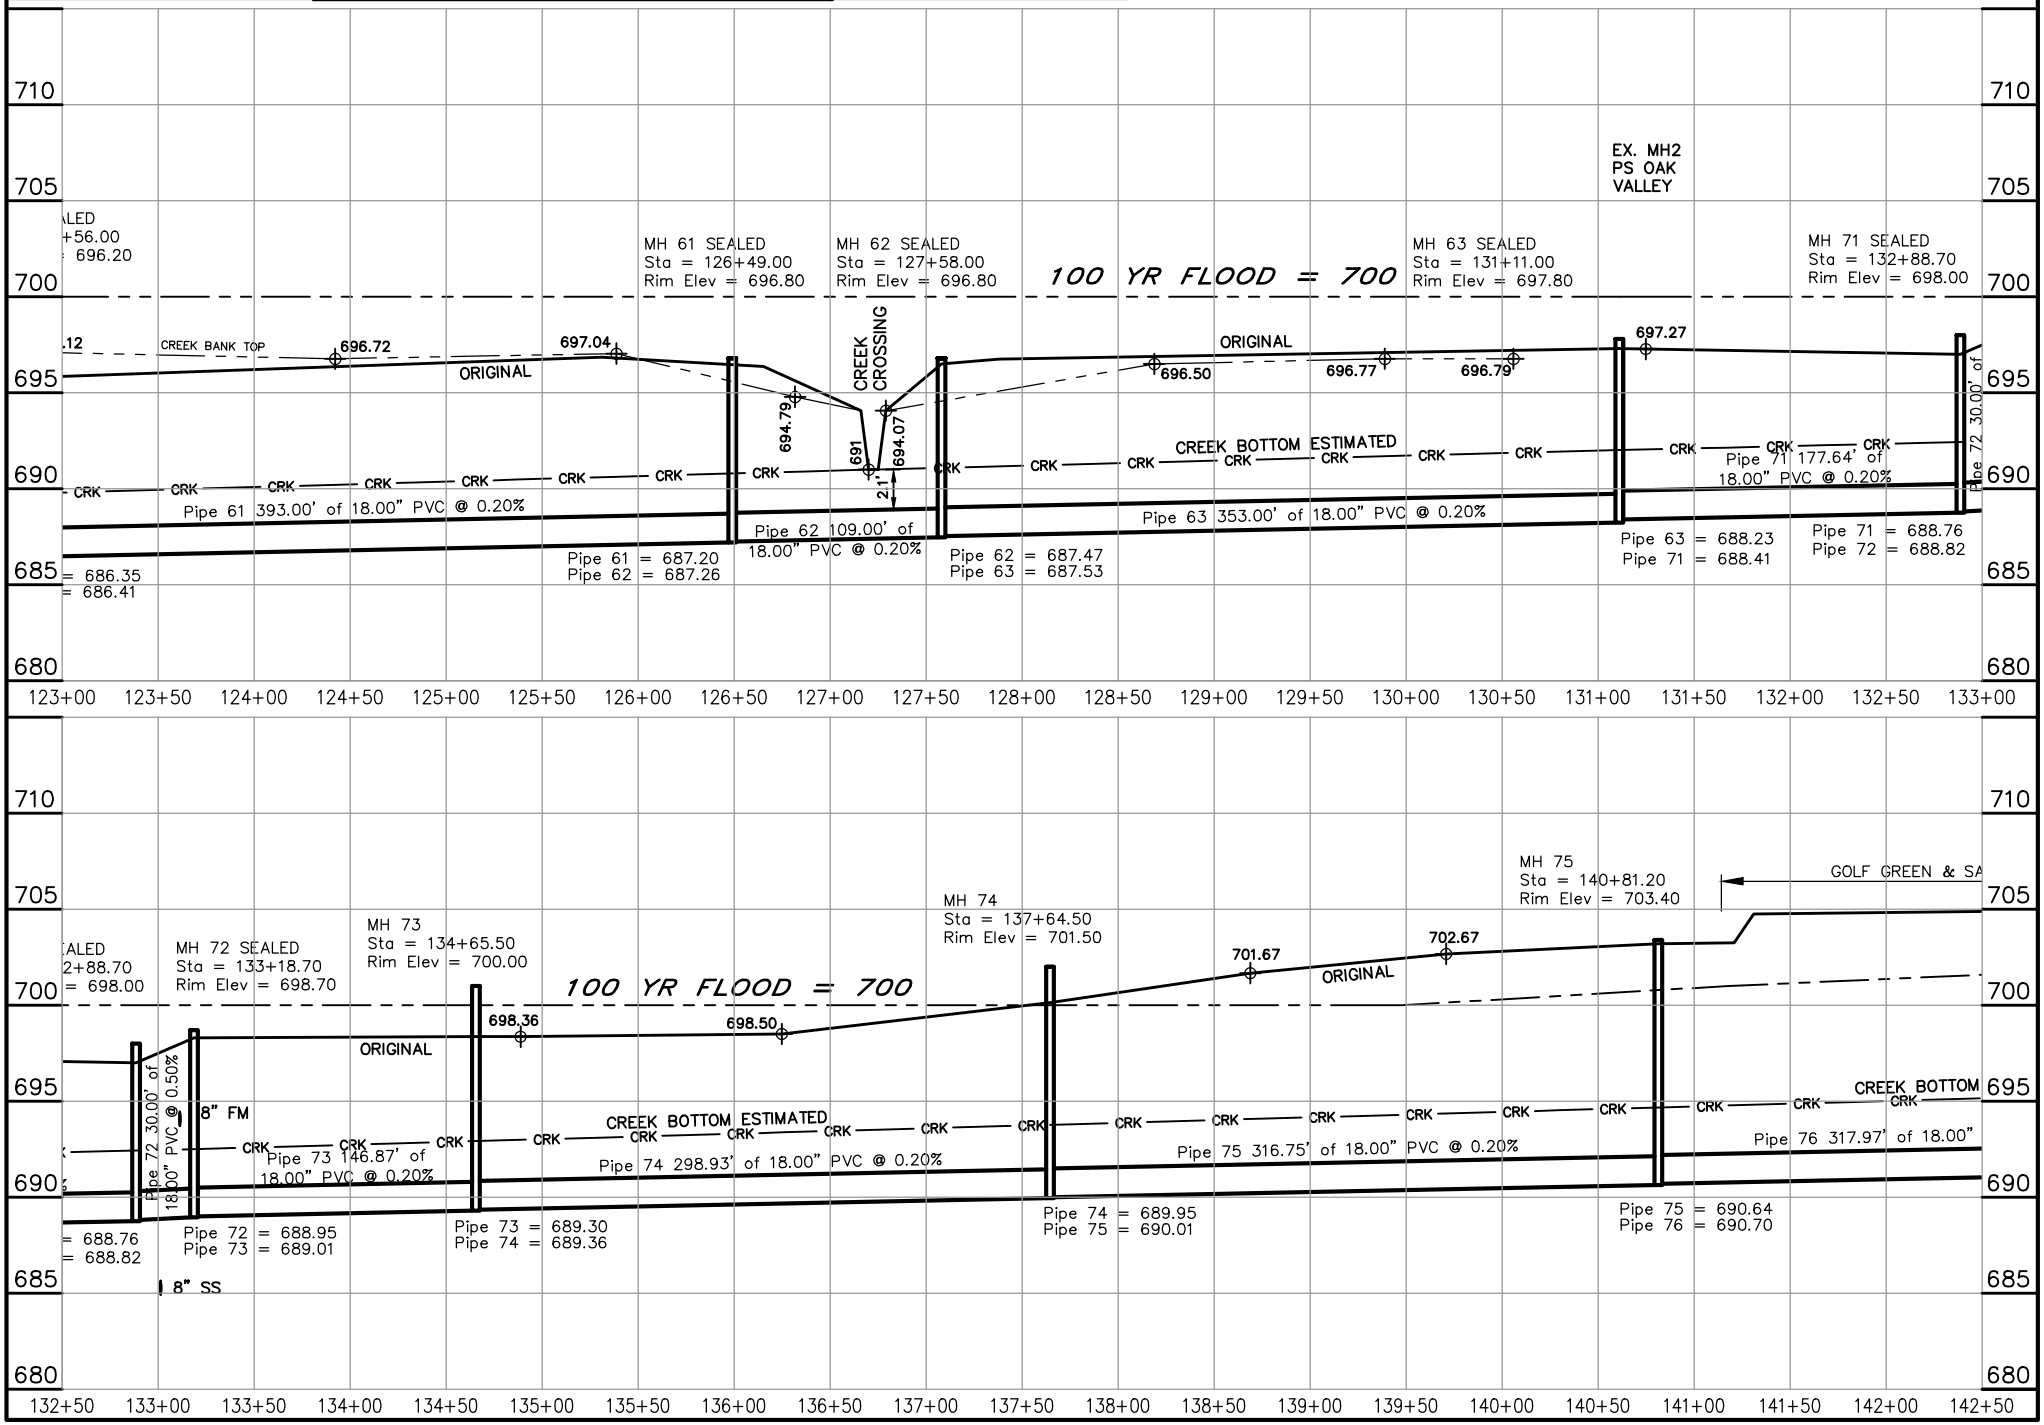

SHEET: 9 OF 12

DATE 4/14

EASTERN DAVIE SEWER INTERCEPTOR PROFILES

MH 76 TO 85

GREY ENGINEERING, INC.
greyengineering.com Mocksville, N.C. (336)751-2110

SCALES:
1"= 100' HOR
1"= 10' VER

_100vApfl\9

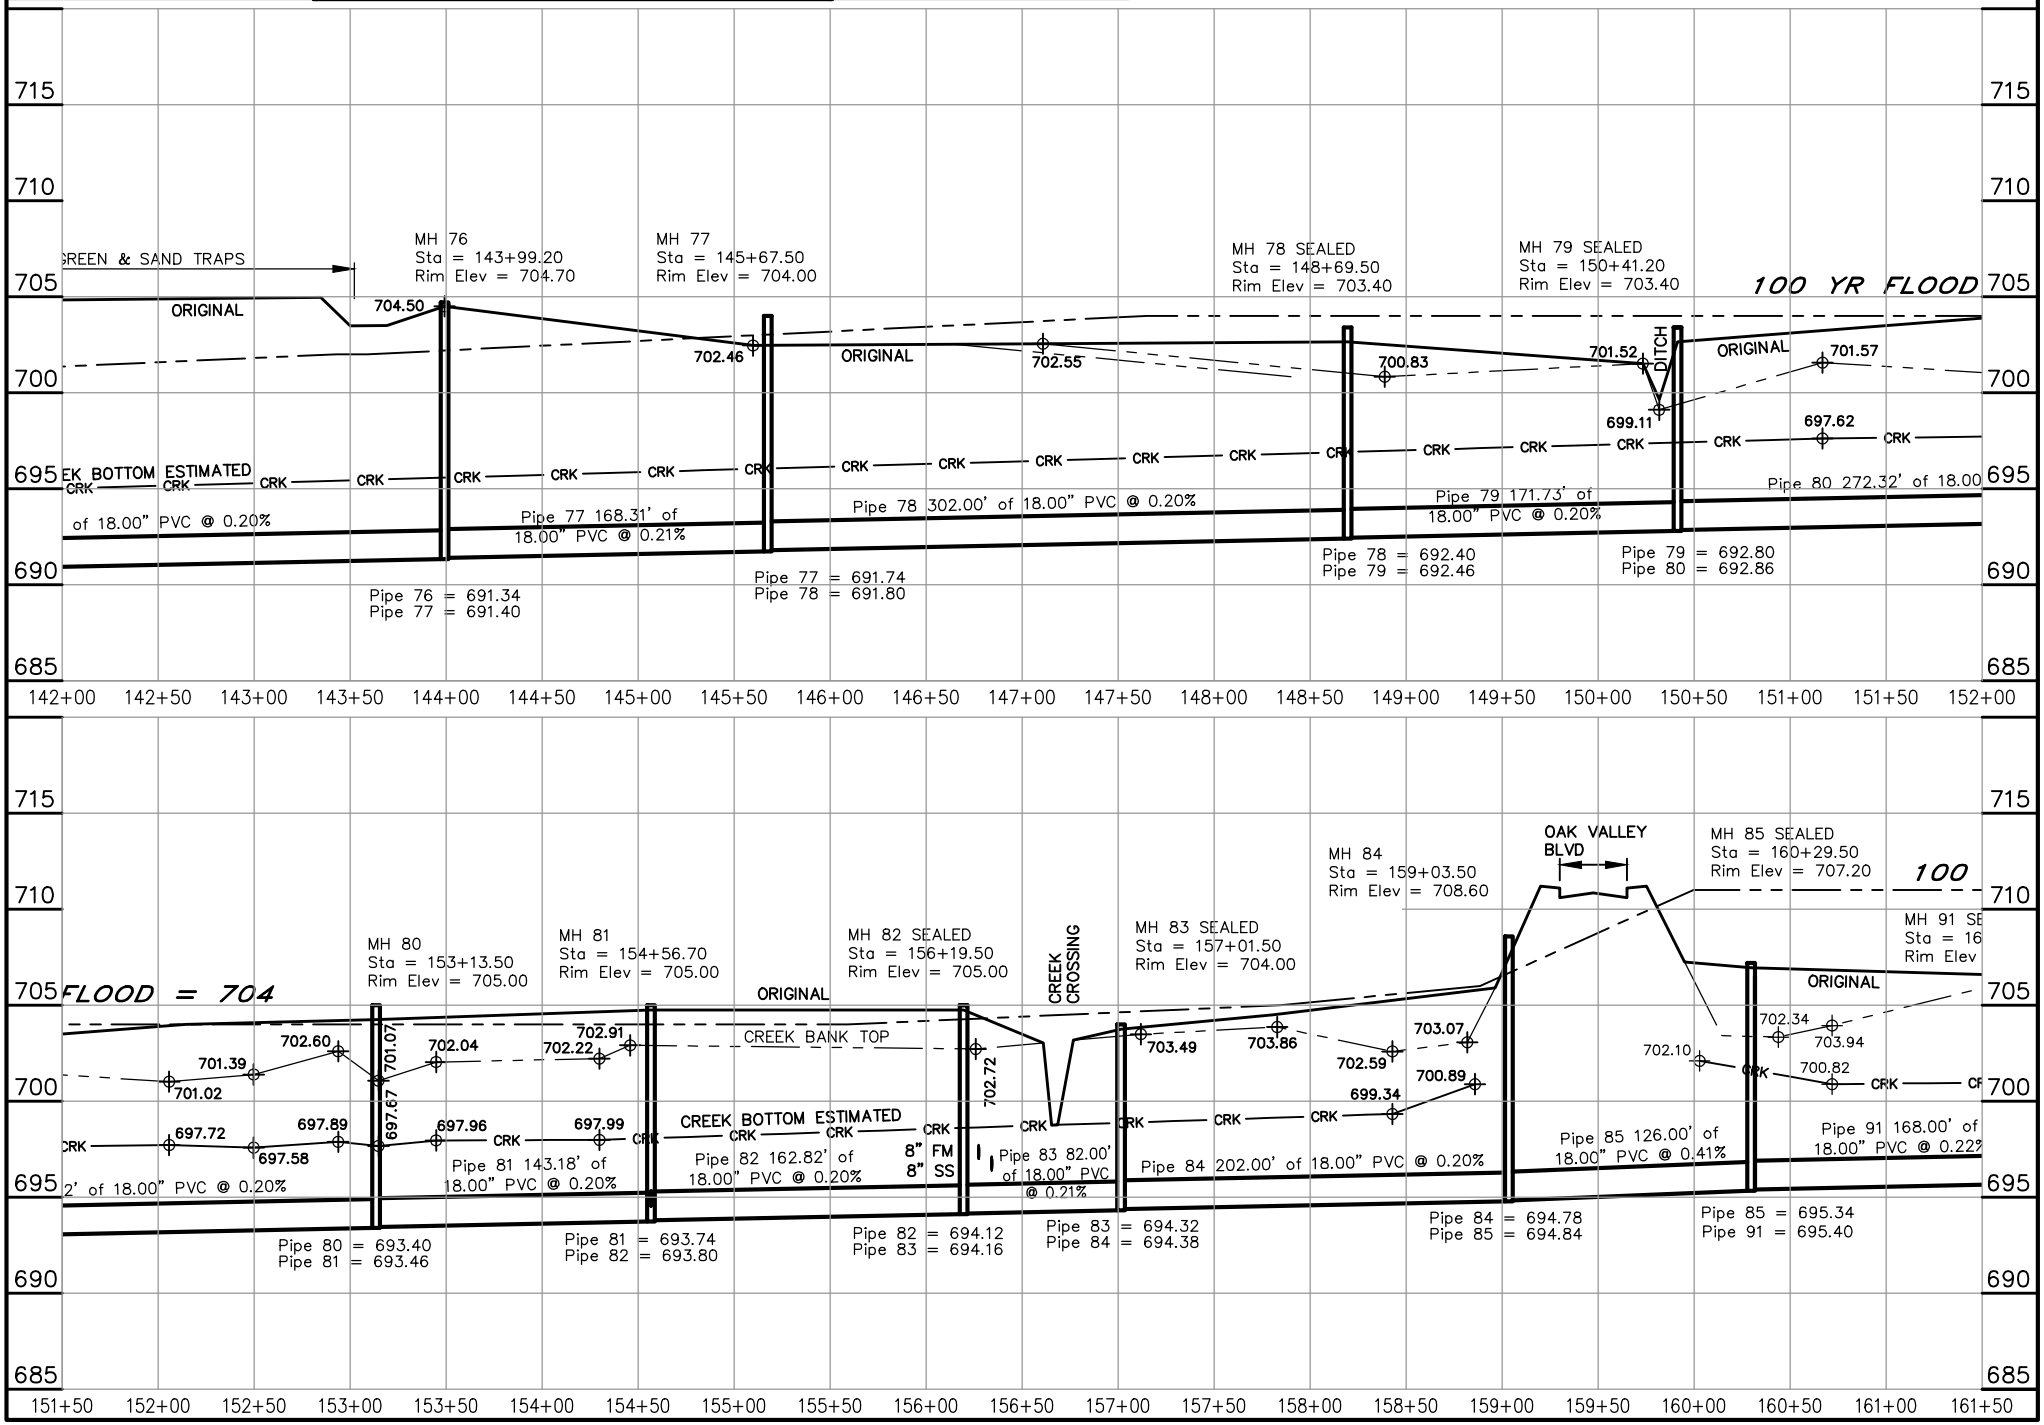

SHEET: 10 OF 12 | DATE 4/14

EASTERN DAVIE SEWER
INTERCEPTOR PROFILES

MH 91 TO 97

GREY ENGINEERING, INC.
greyengineering.com Mocksville, N.C. (336)751-2110

SCALES:
1"= 100' HOR
1"= 10' VER

_100vApf\10

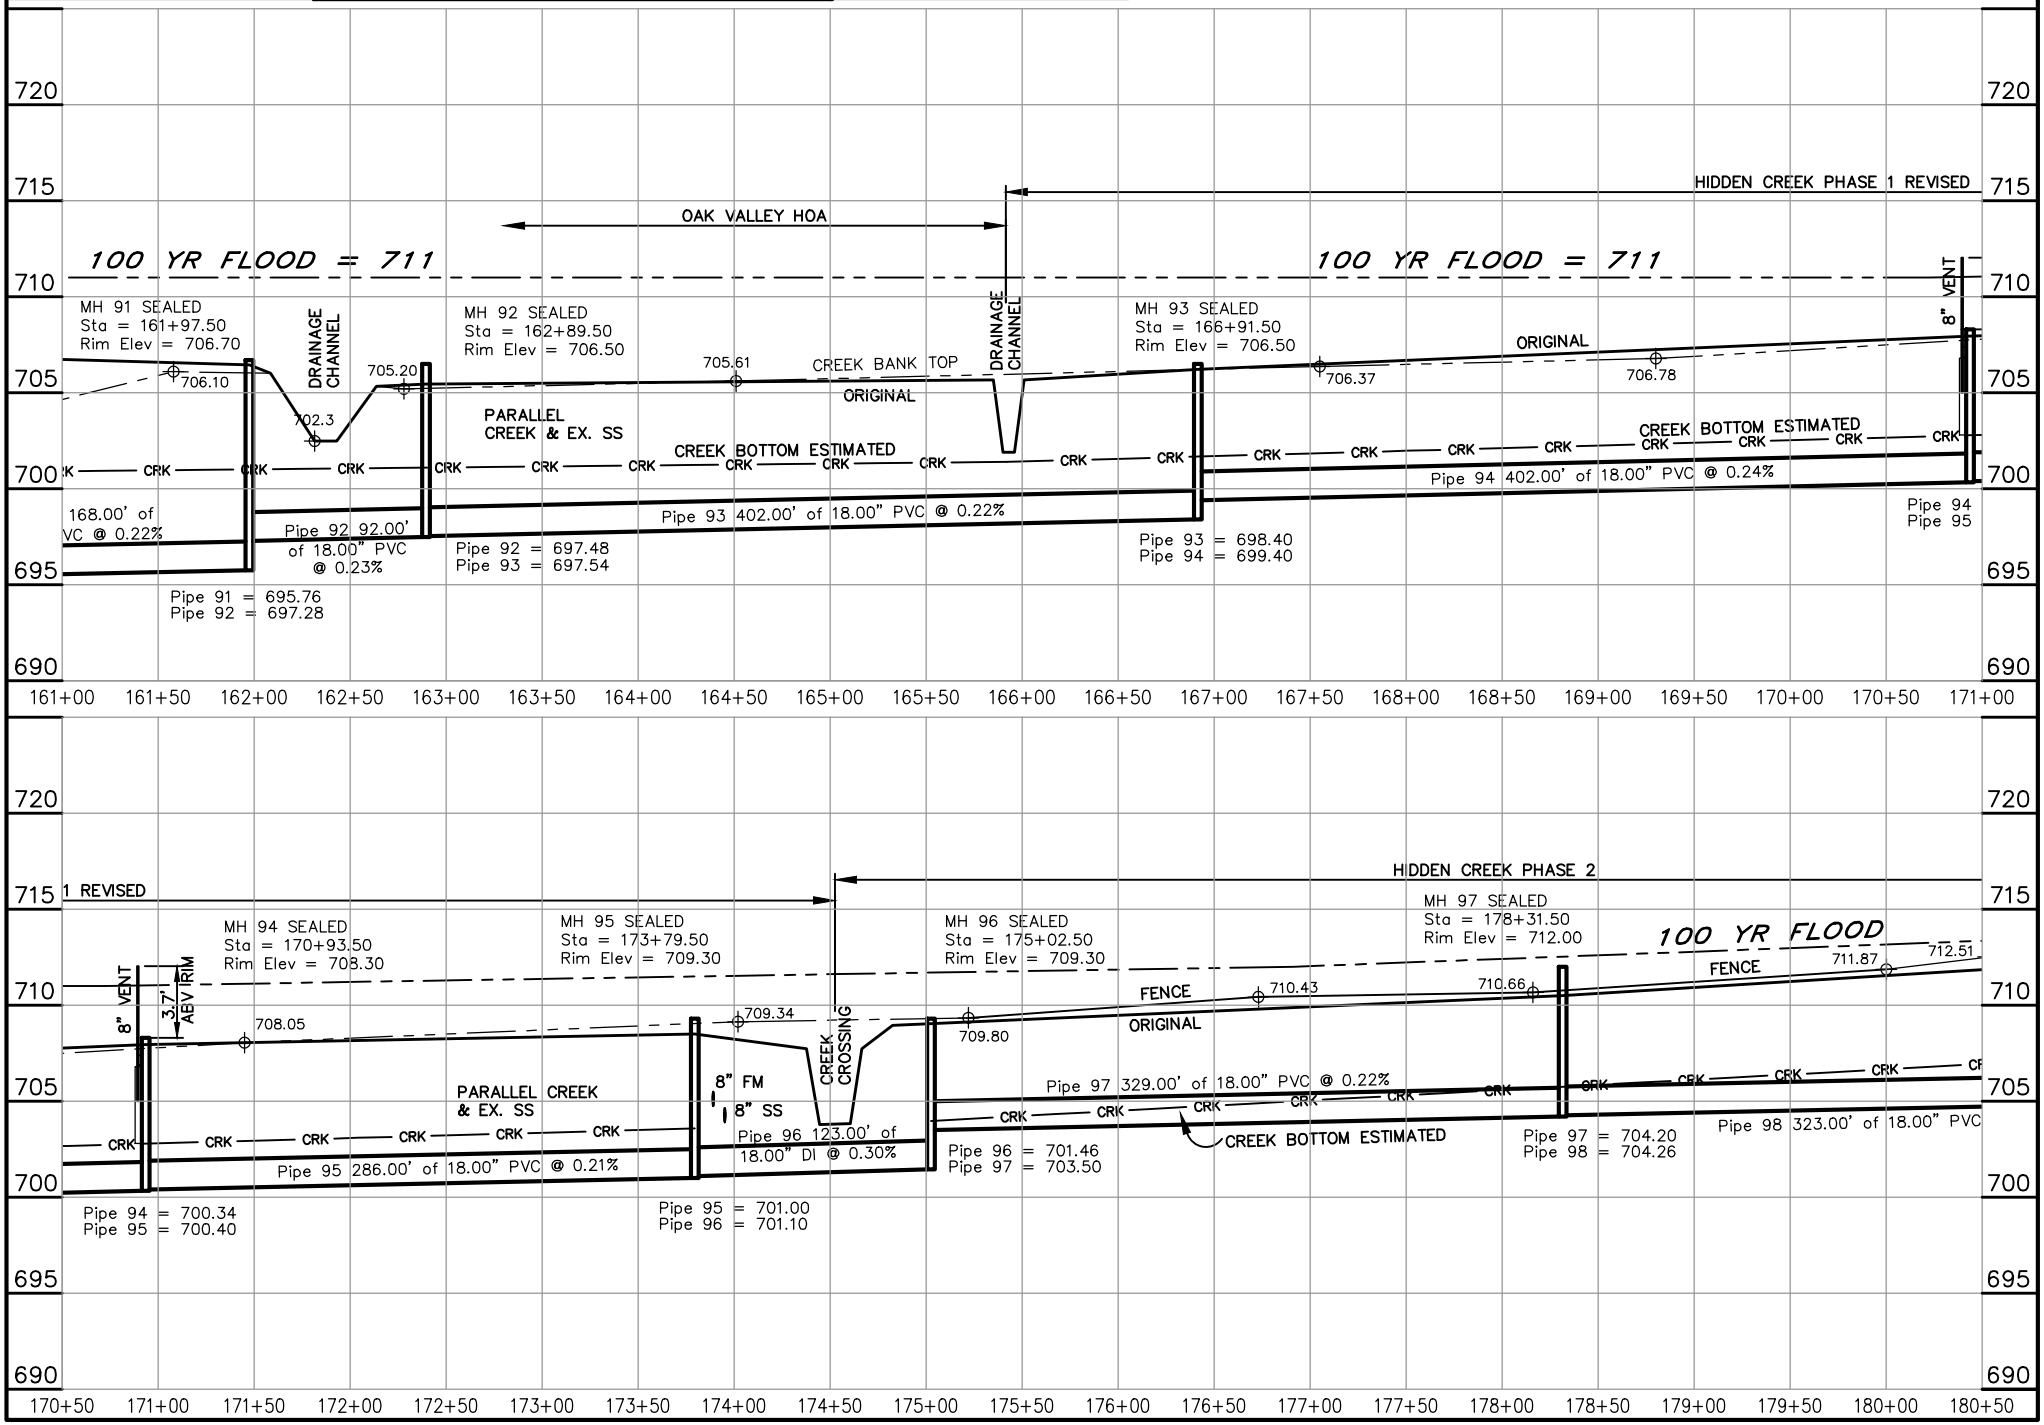

SHEET: 11 OF 12 | DATE 4/14

EASTERN DAVIE SEWER
INTERCEPTOR PROFILES
MH 98 TO 105

GREY ENGINEERING, INC.
greyengineering.com Mocksville, N.C. (336)751-2110

SCALES:
1"= 100' HOR
1"= 10' VER

_100vApfl\11

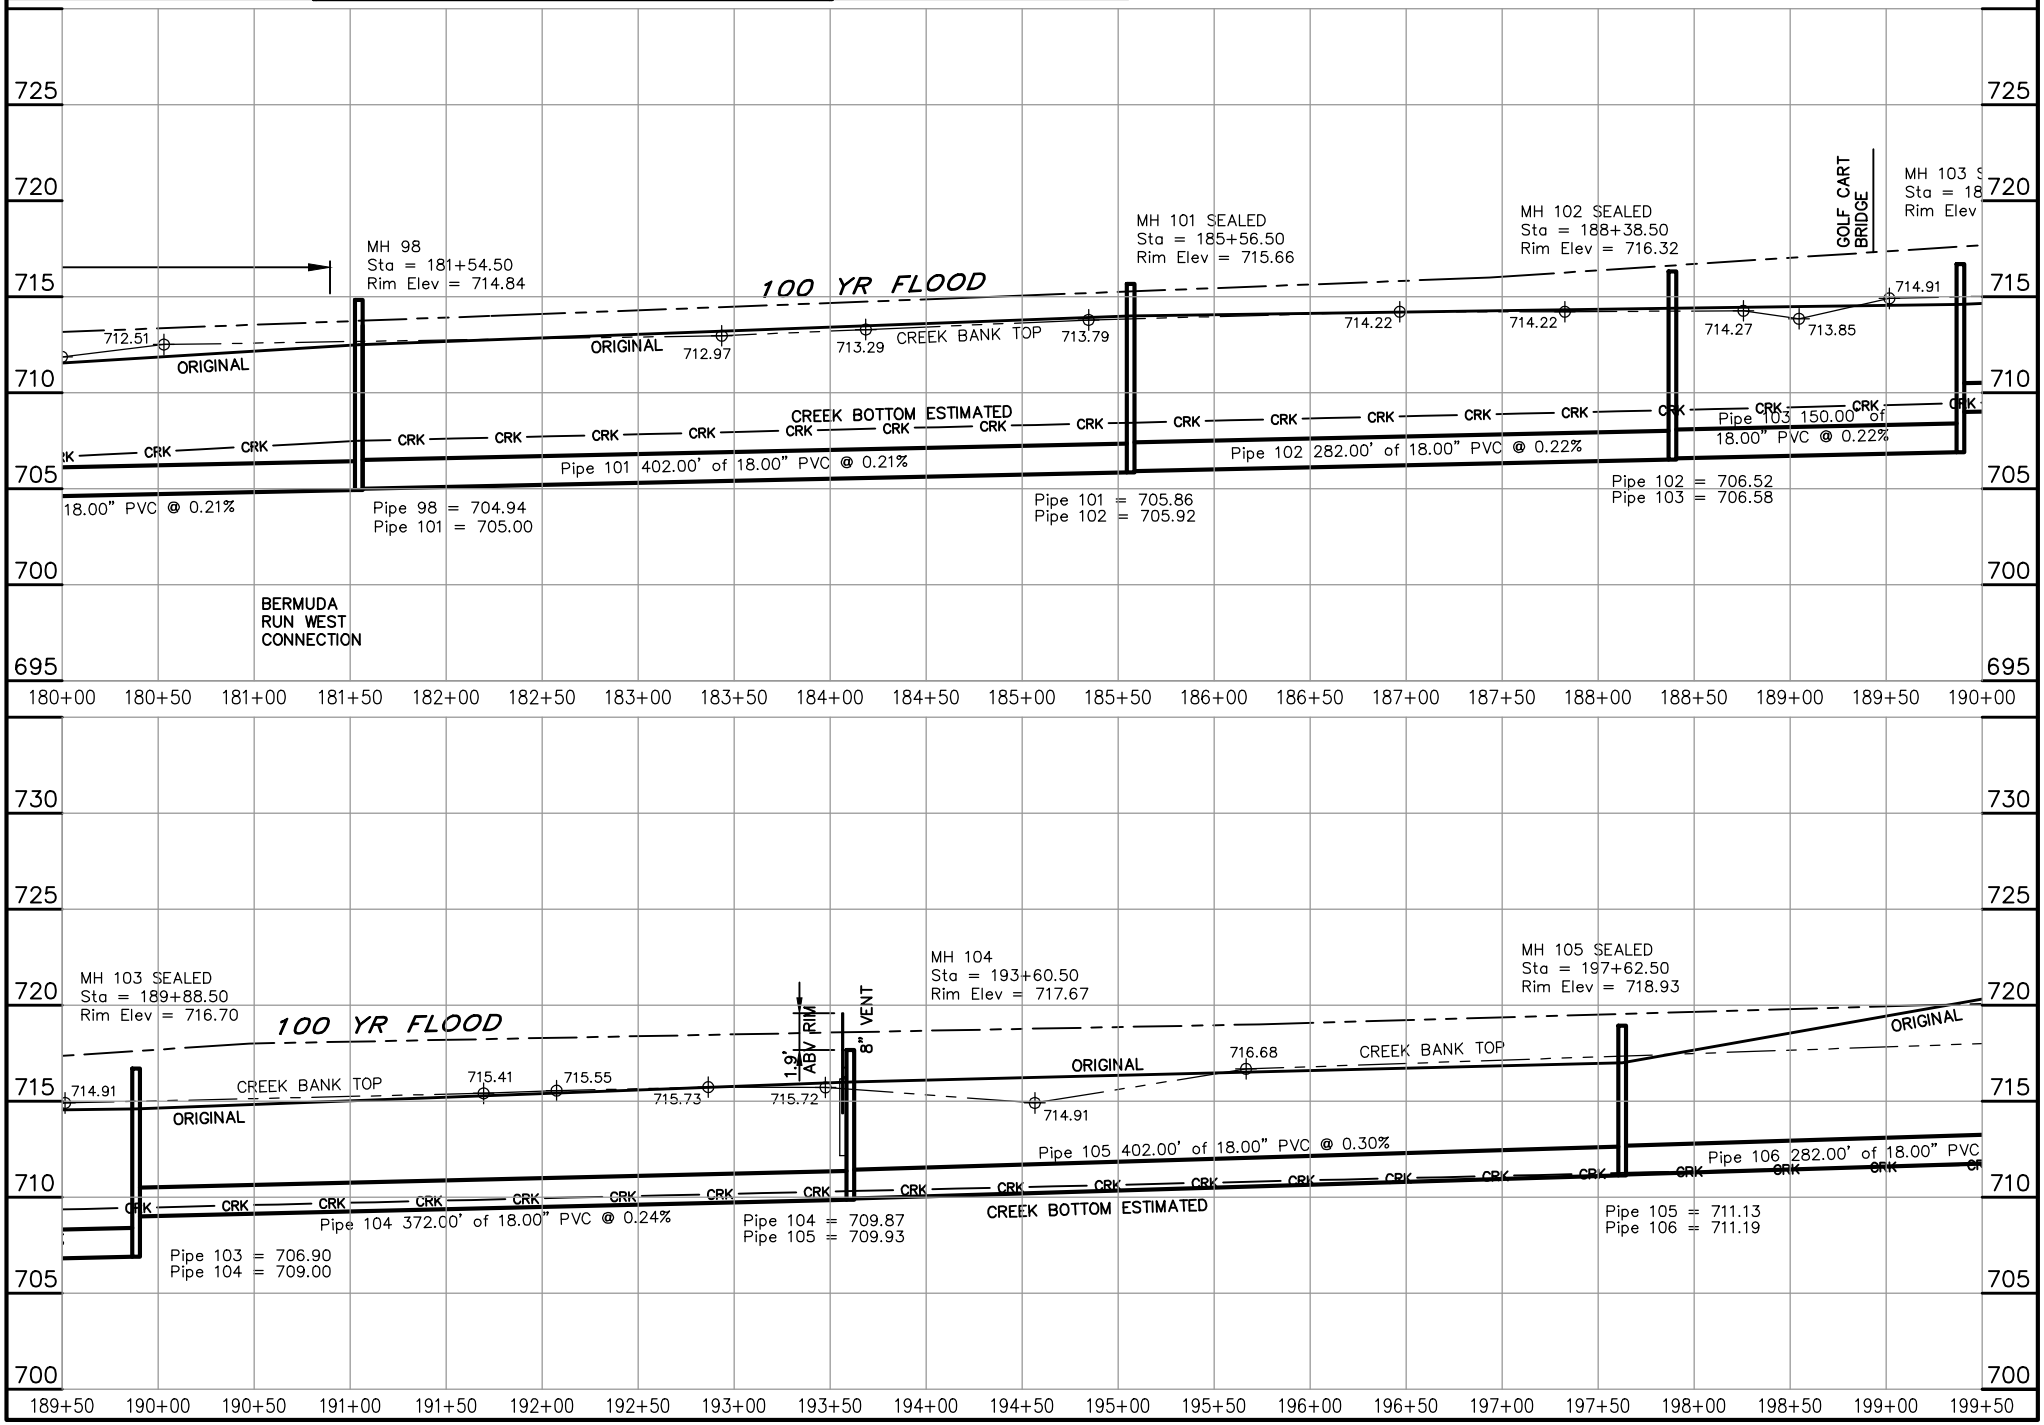

SHEET: 12 OF 12 | DATE 4/14

EASTERN DAVIE SEWER
INTERCEPTOR PROFILES

MH 106 TO 113

GREY ENGINEERING, INC.
greyengineering.com Mocksville, N.C. (336)751-2110

SCALES:
1"= 100' HOR
1"= 10' VER
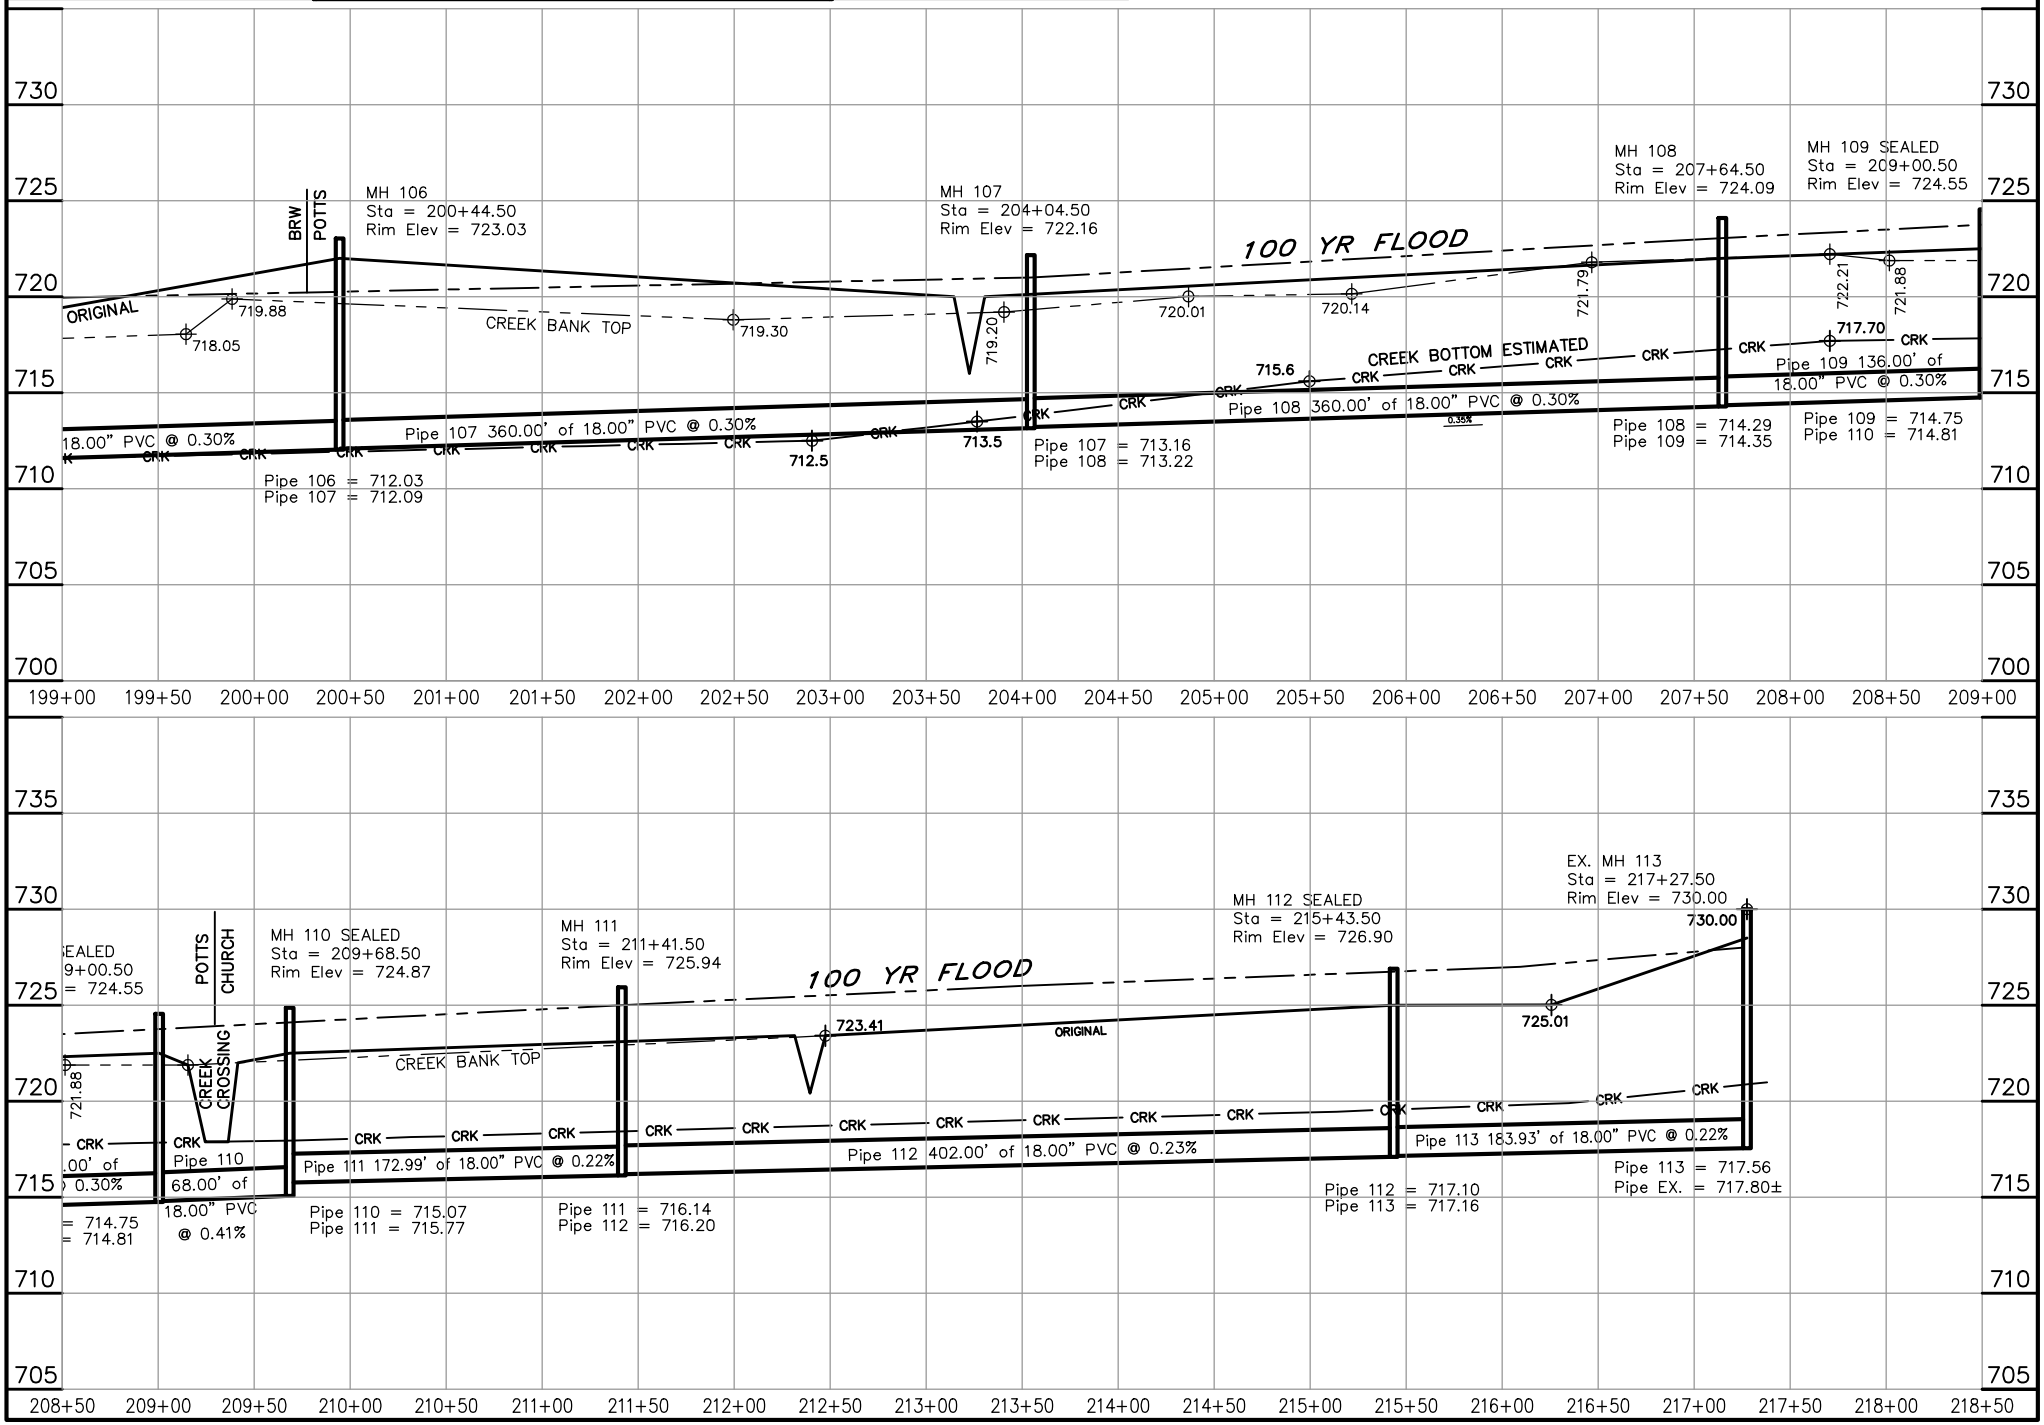
_100vApfl\12