Appendix E

Eastern Davie Interceptor Plans and Profile and Forcemain Plans

E-4: Yadkin Forcemain Plan Views

SHEET: 1 OF 5

DATE 4/14

EASTERN DAVIE SEWER
YADKIN FORCEMAIN PLAN VIEW

STA 0 TO 10

GREY ENGINEERING, INC.
greyengineering.com Mocksville, N.C. (336)751-2110

SCALE: 1"=100' 100A-FMyr\1

0 100 200

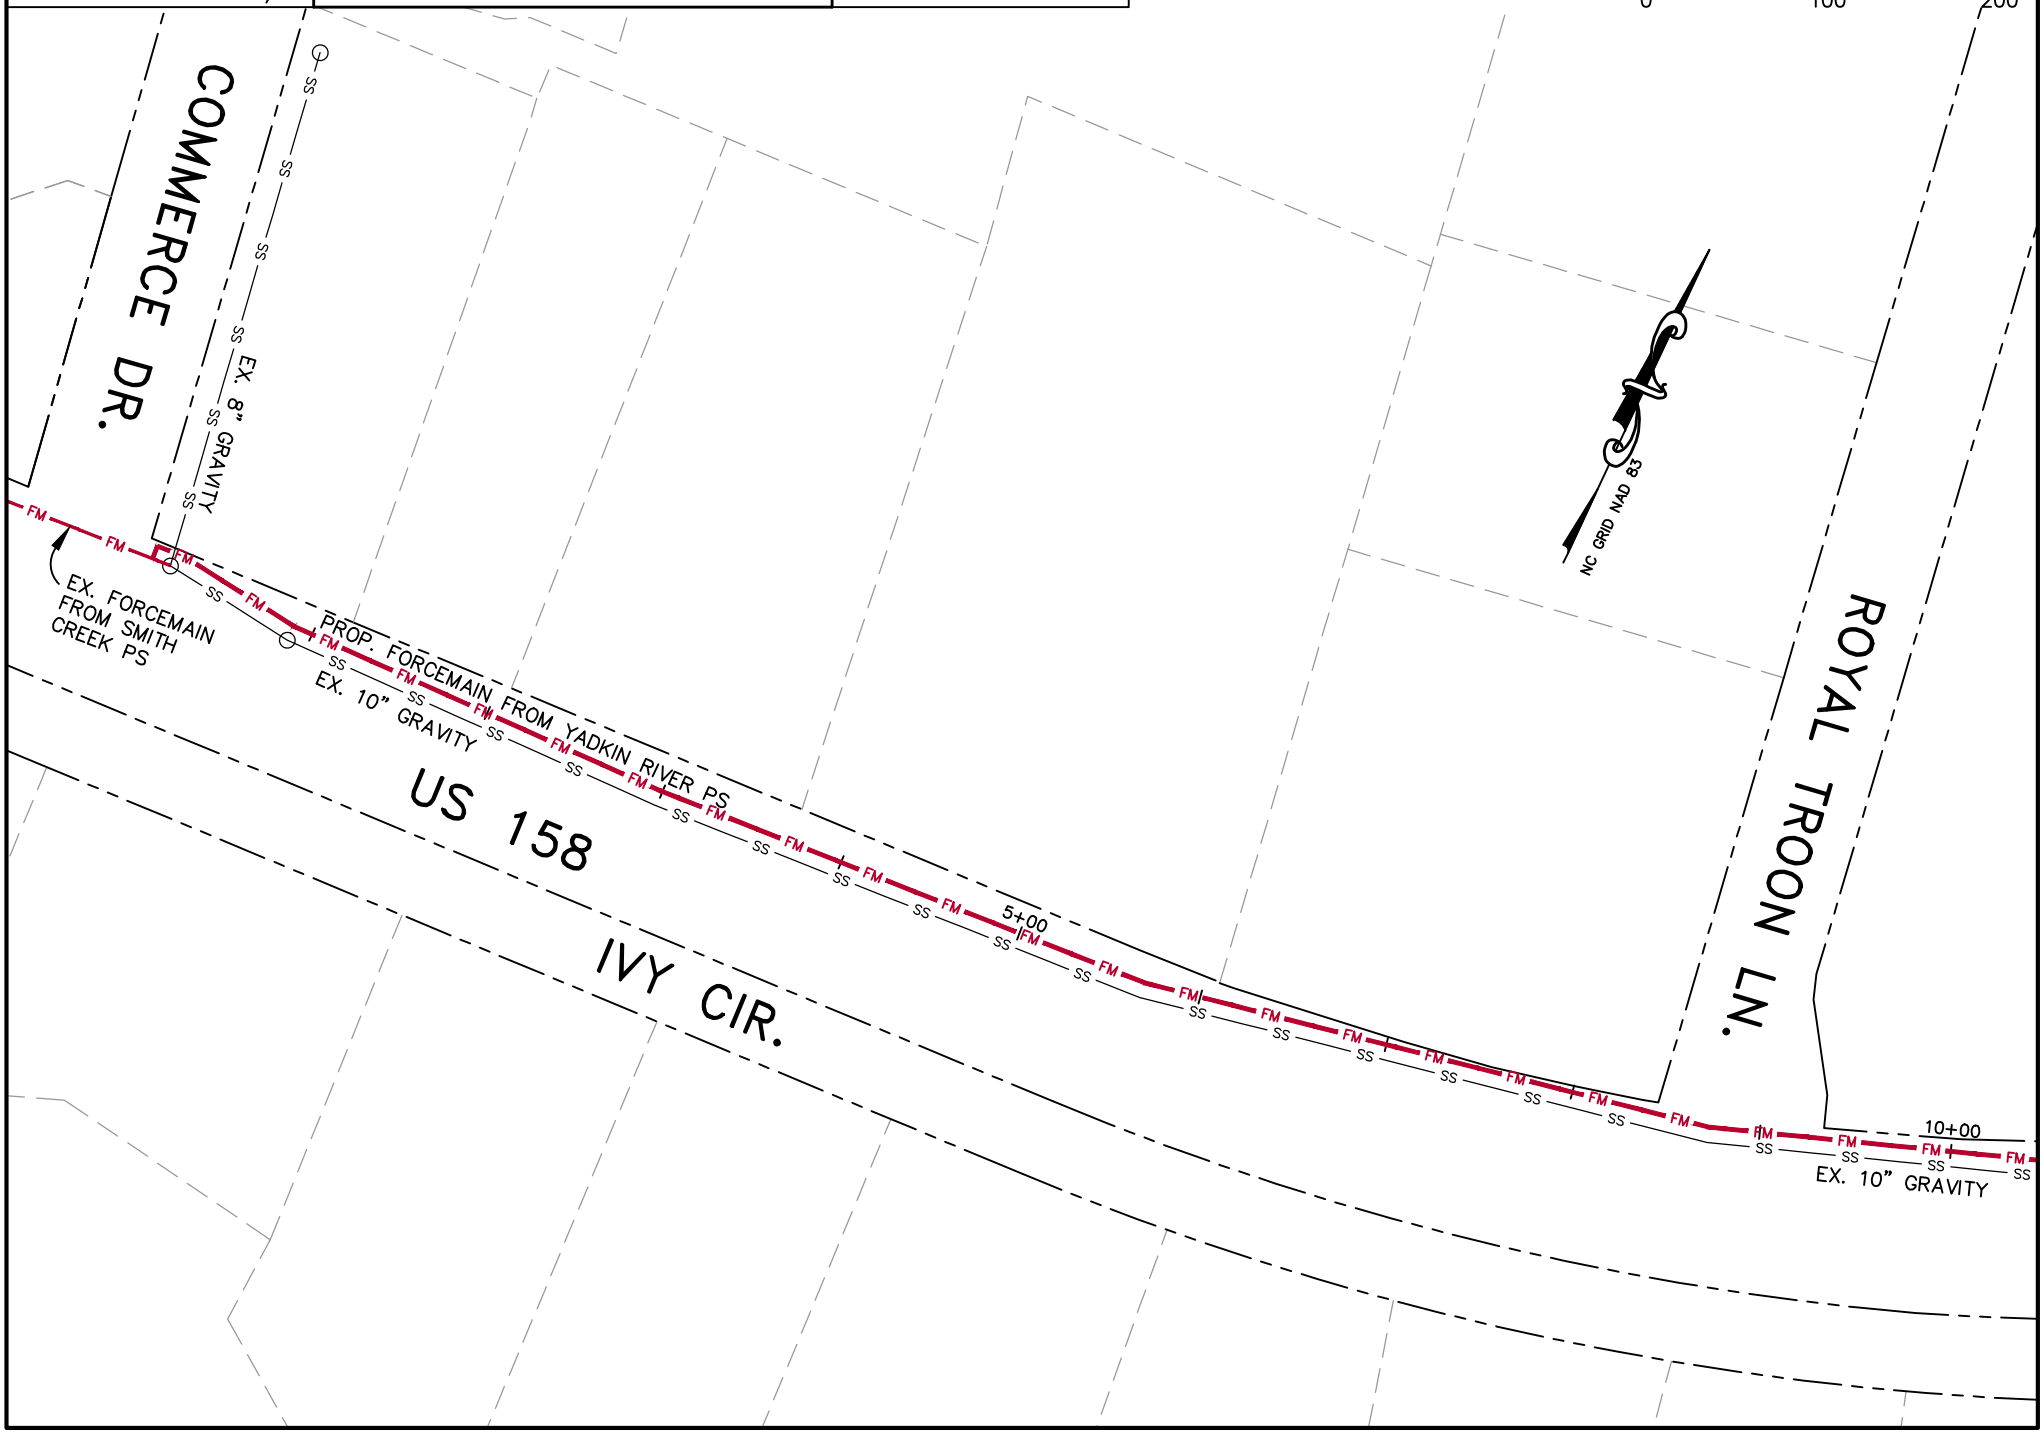

SHEET: 2 OF 5

DATE 4/14

EASTERN DAVIE SEWER
YADKIN FORCEMAIN PLAN VIEW

STA 10 TO 20

GREY ENGINEERING, INC.
greyengineering.com Mocksville, N.C. (336)751-2110

SCALE: 1"=100' 100A-FMyr\2
0 100 200

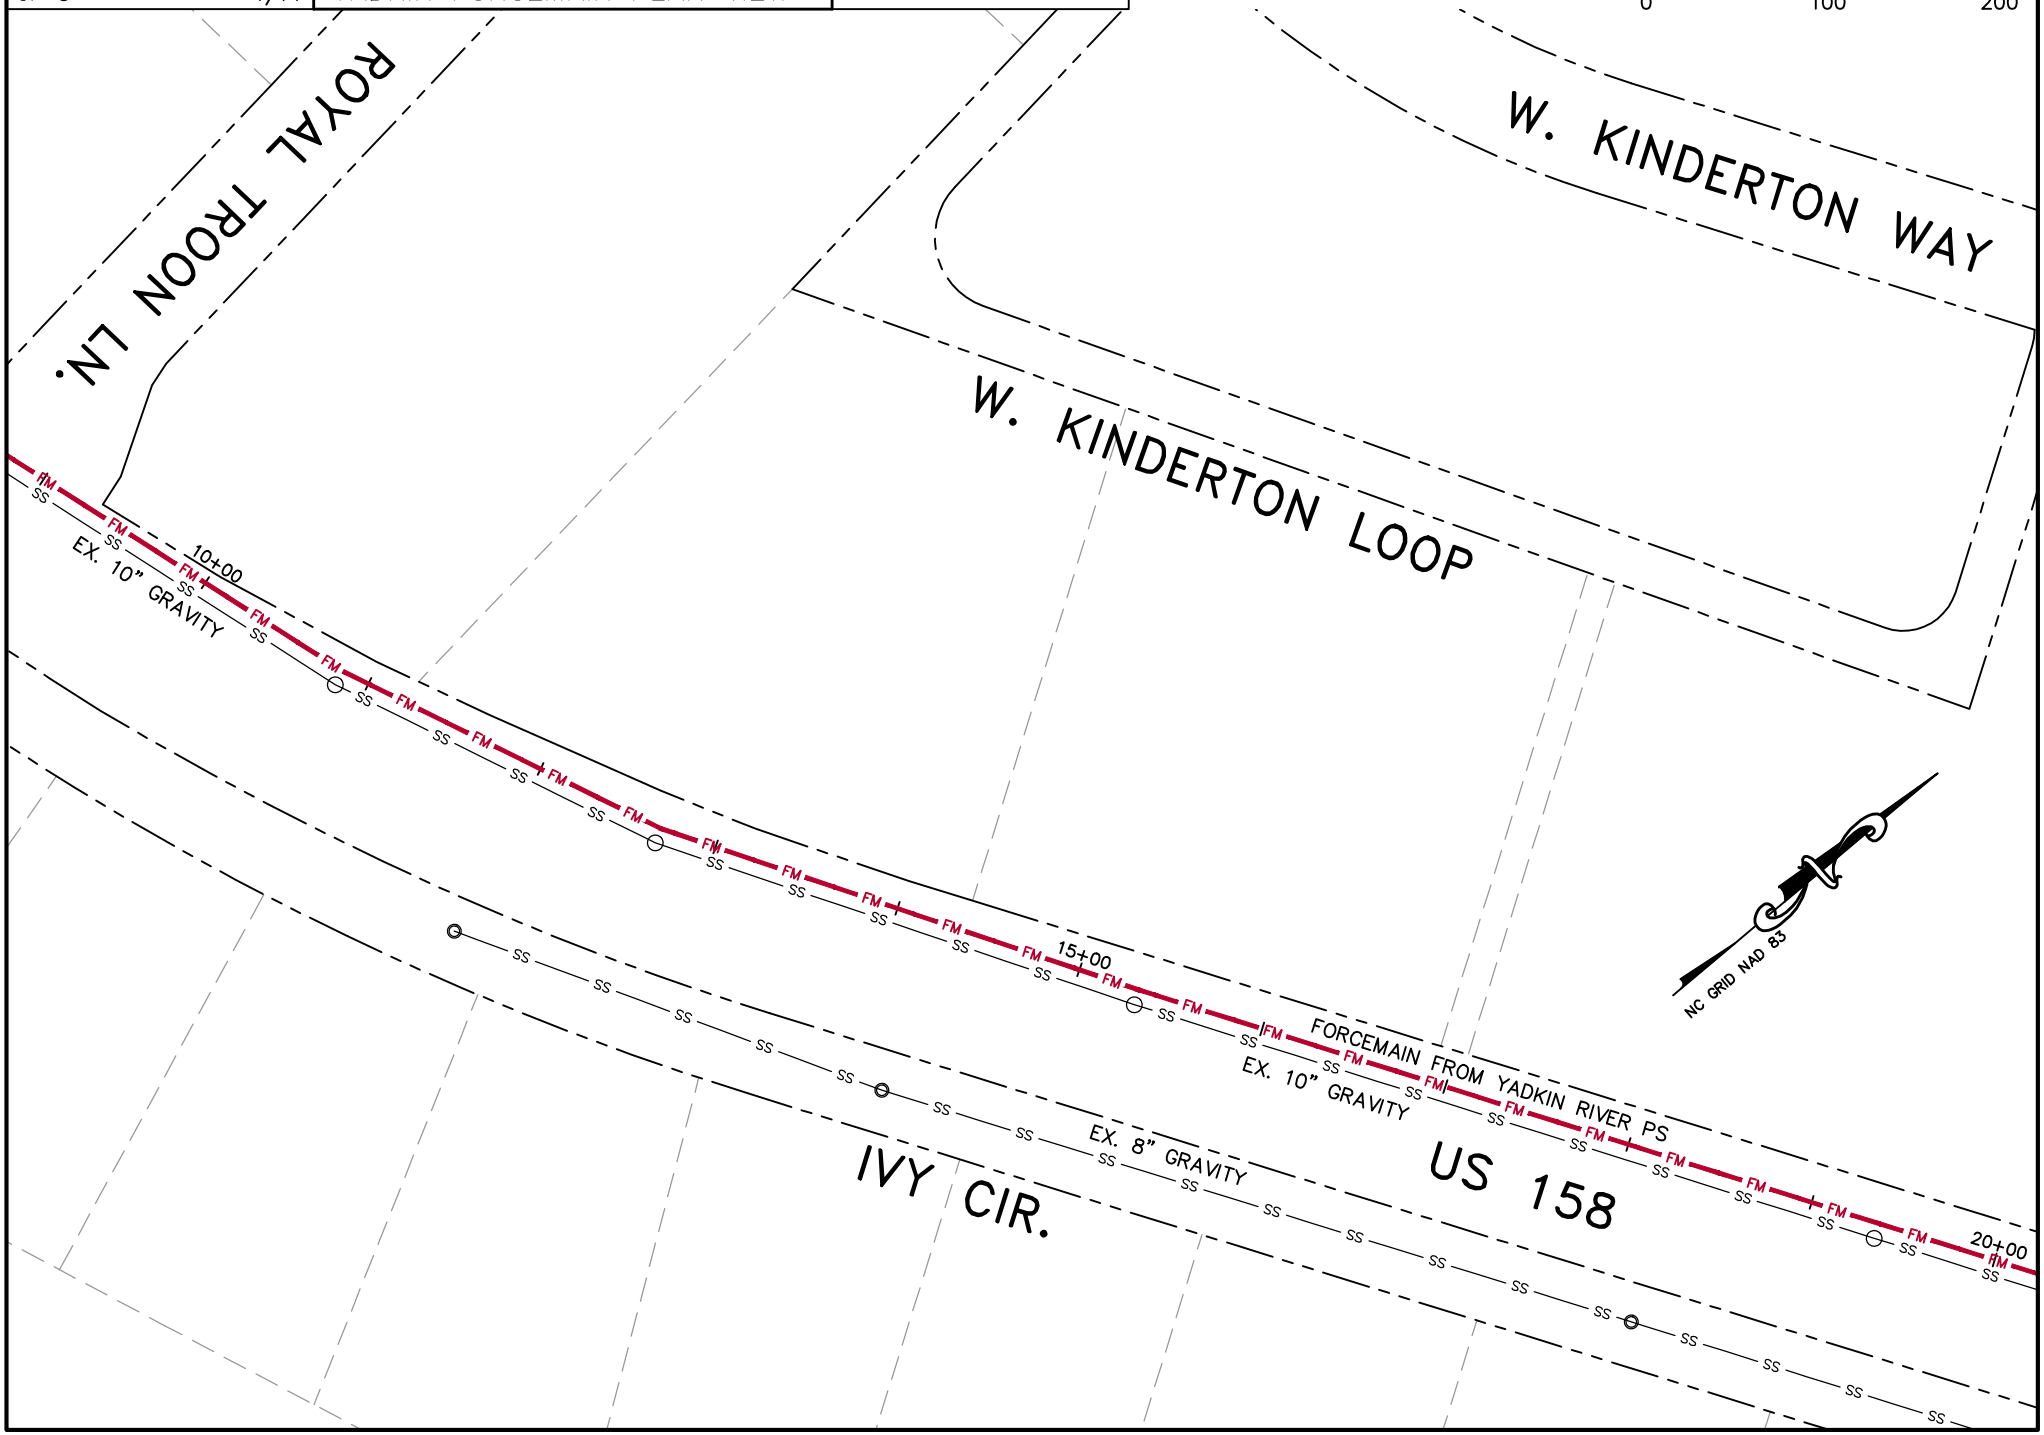

SHEET: 3 OF 5

DATE 4/14

EASTERN DAVIE SEWER
YADKIN FORCEMAIN PLAN VIEW

STA 19 TO 29

GREY ENGINEERING, INC.
greyengineering.com Mocksville, N.C. (336)751-2110

SCALE: 1"=100' 100A-FMyr\3

0 100 200

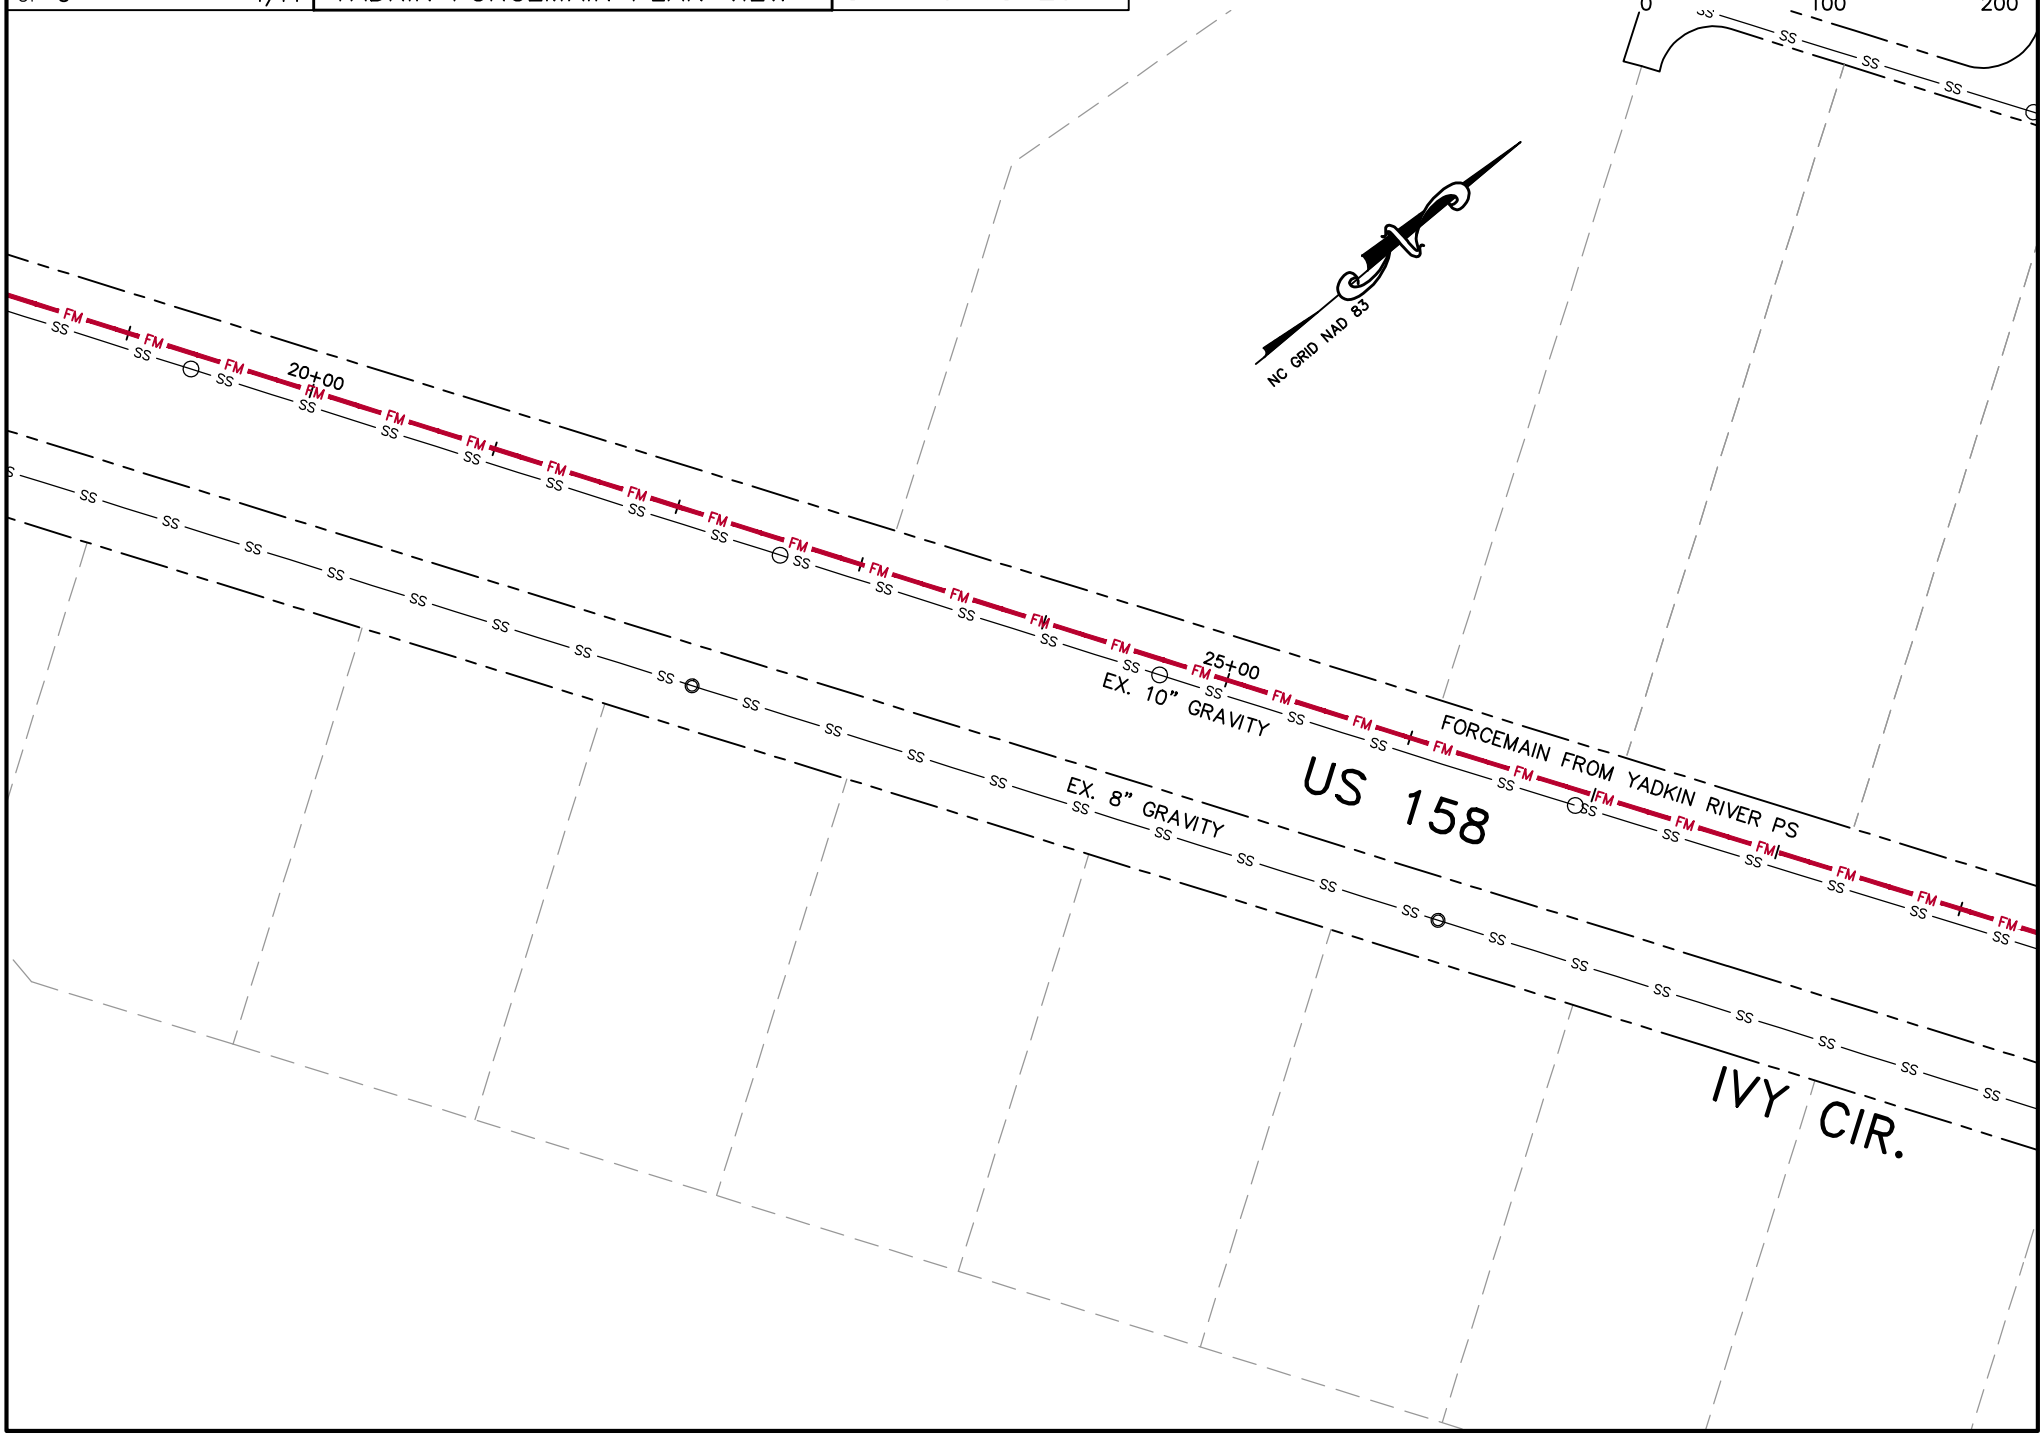

SHEET: 4 OF 5

DATE 4/14

EASTERN DAVIE SEWER
YADKIN FORCEMAIN PLAN VIEW

STA 29 TO 39

GREY ENGINEERING, INC.
greyengineering.com Mocksville, N.C. (336)751-2110

SCALE: 1"=100' 100A-FMyr\4

0 100 200

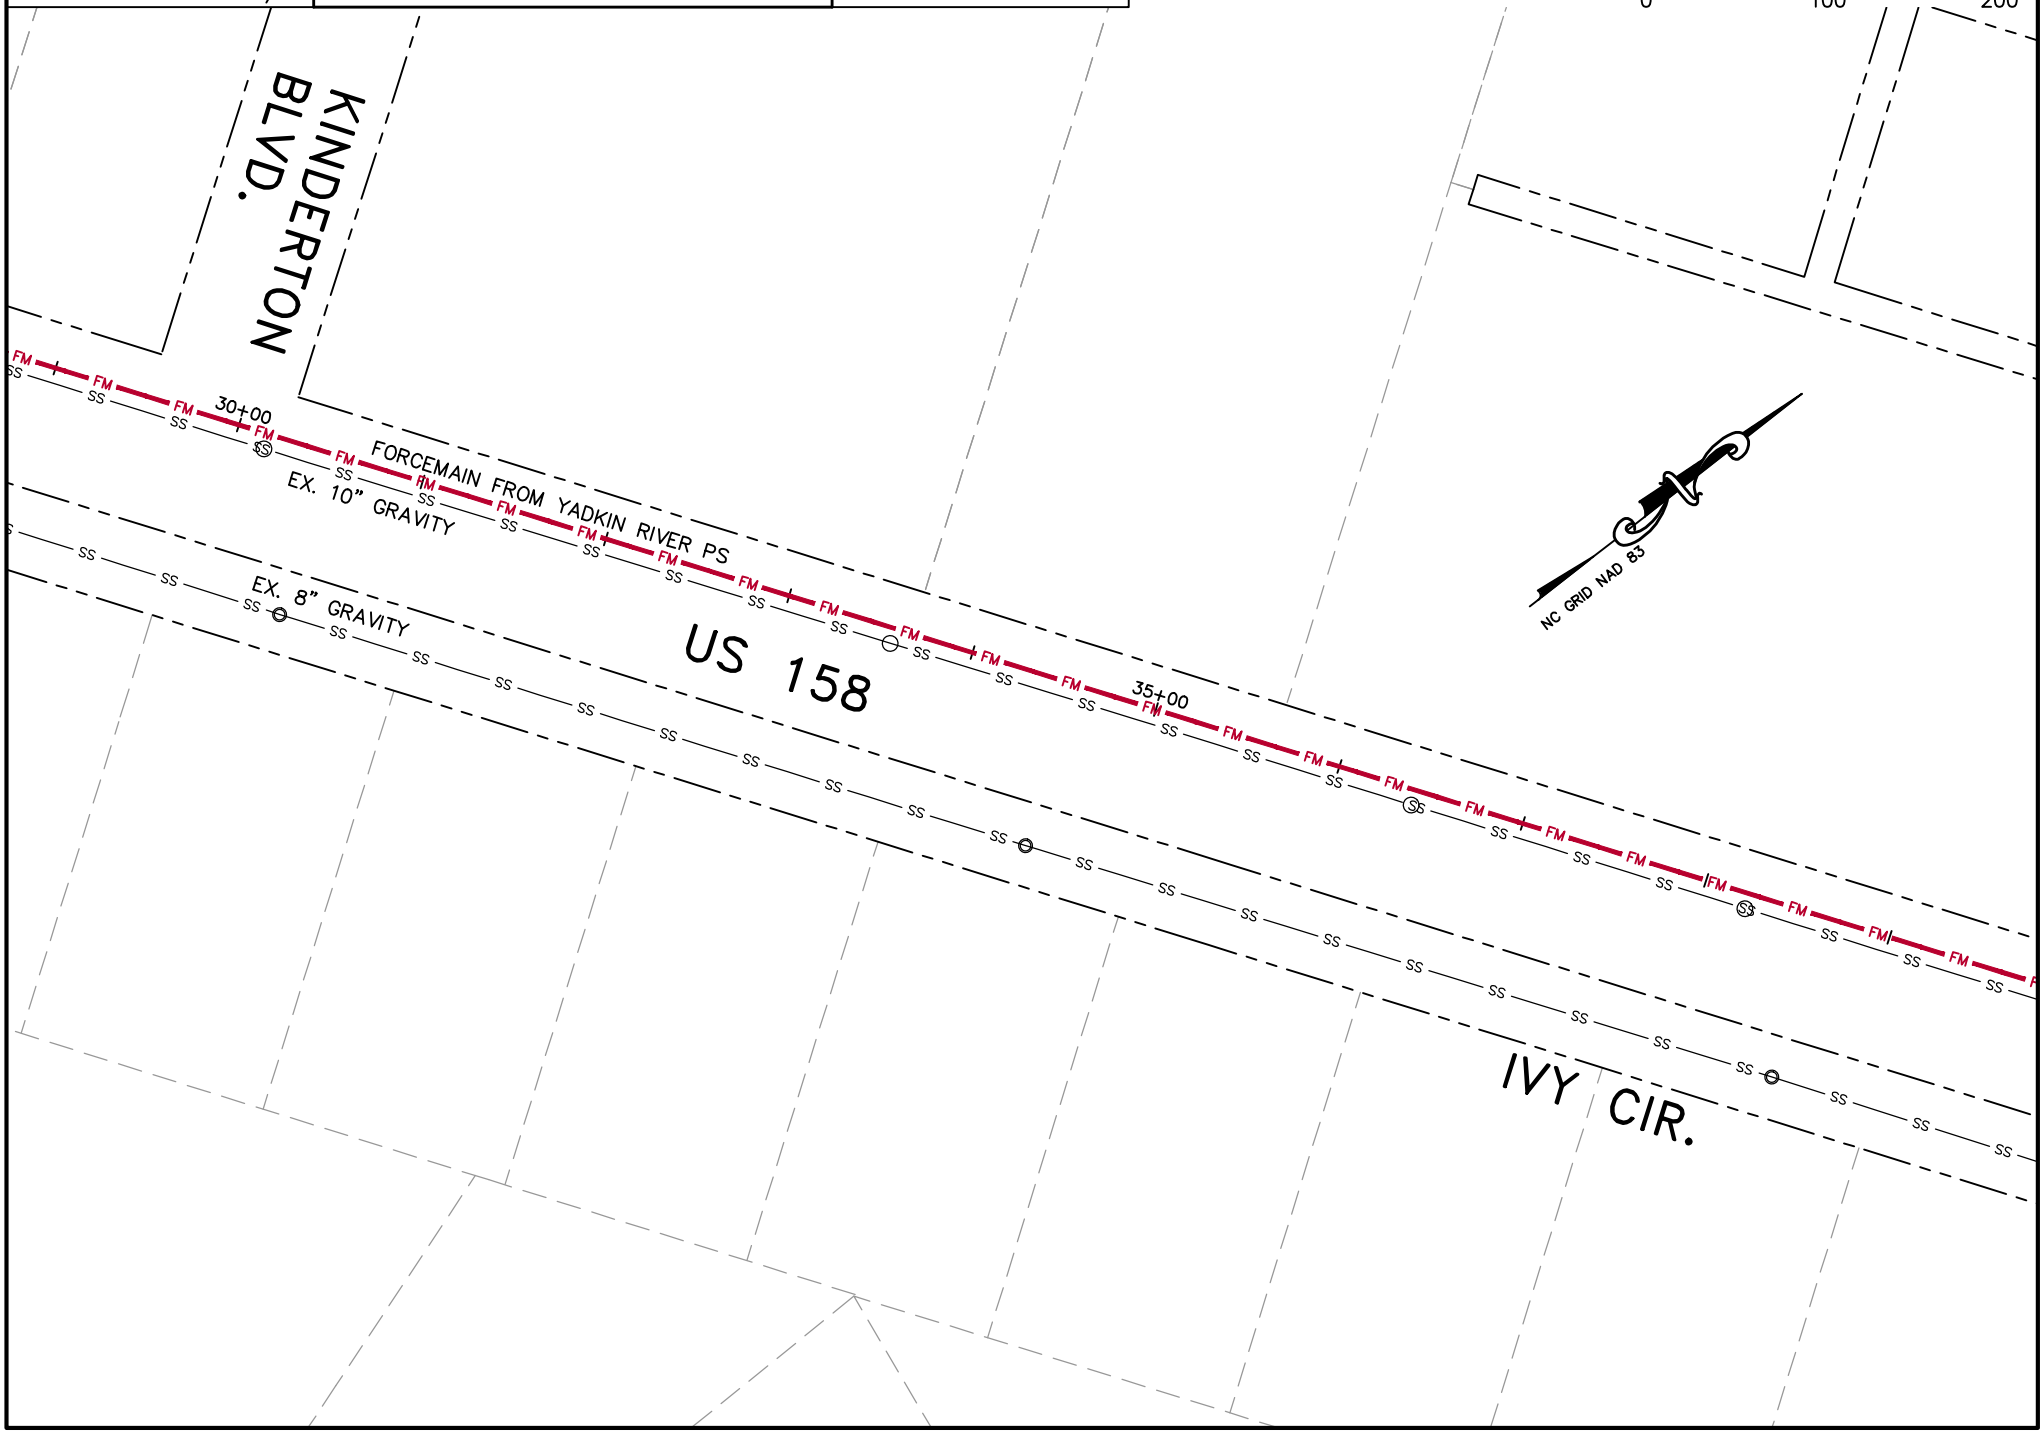

SHEET: 5 OF 5

DATE 4/14

EASTERN DAVIE SEWER
YADKIN FORCEMAIN PLAN VIEW

STA 39 TO 46

GREY ENGINEERING, INC.
greyengineering.com Mocksville, N.C. (336)751-2110

SCALE: 1"=100' 100A-FMyr\5
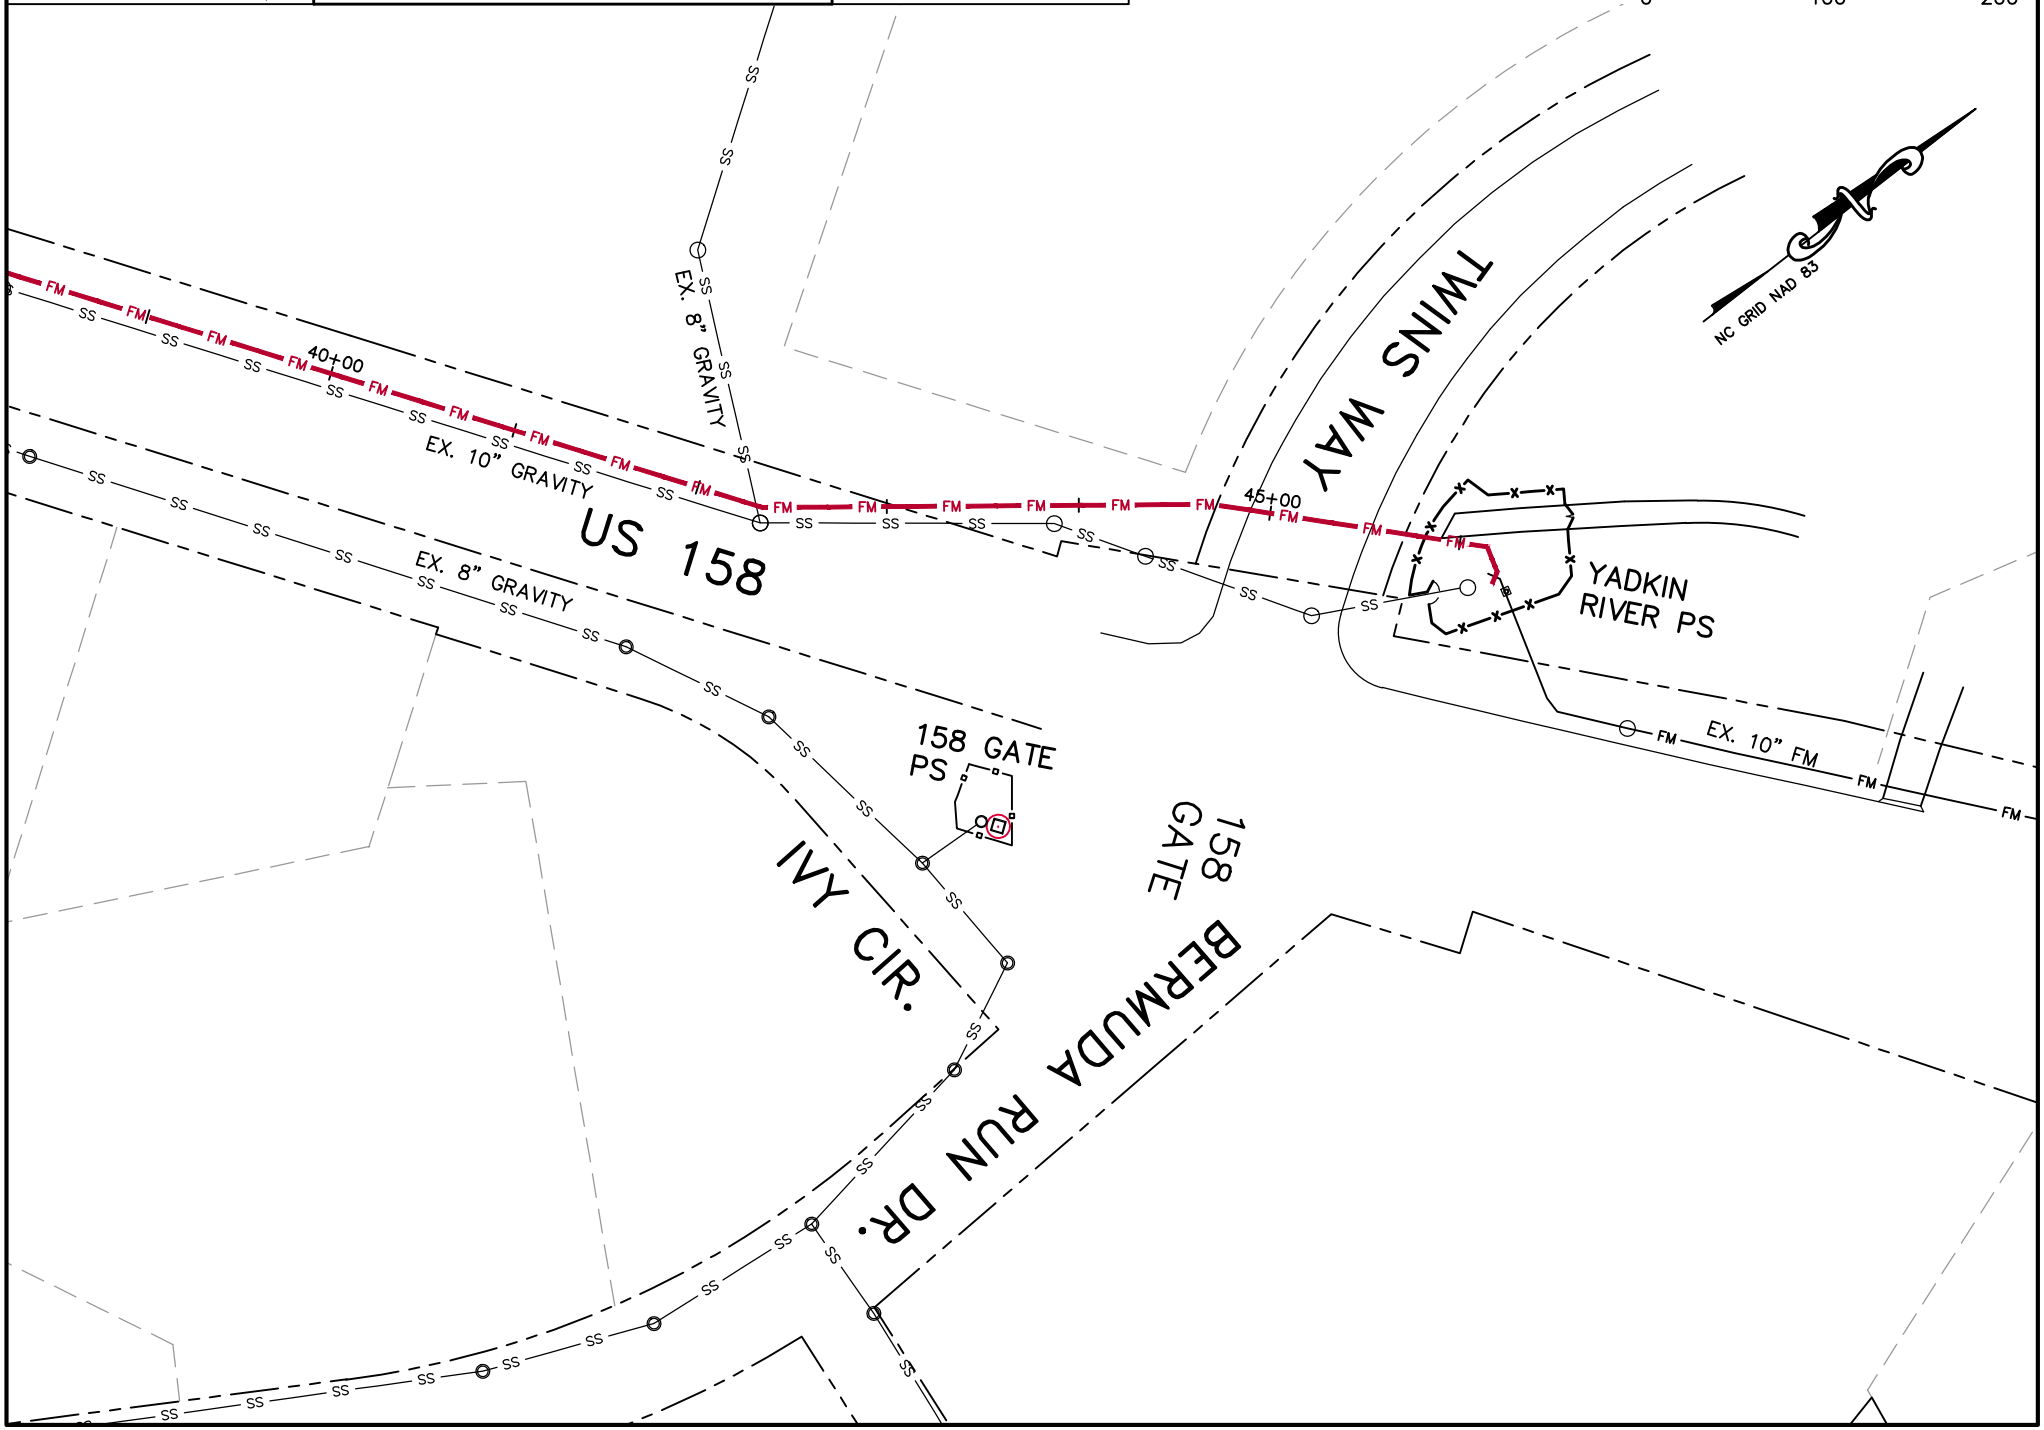
0 100 200